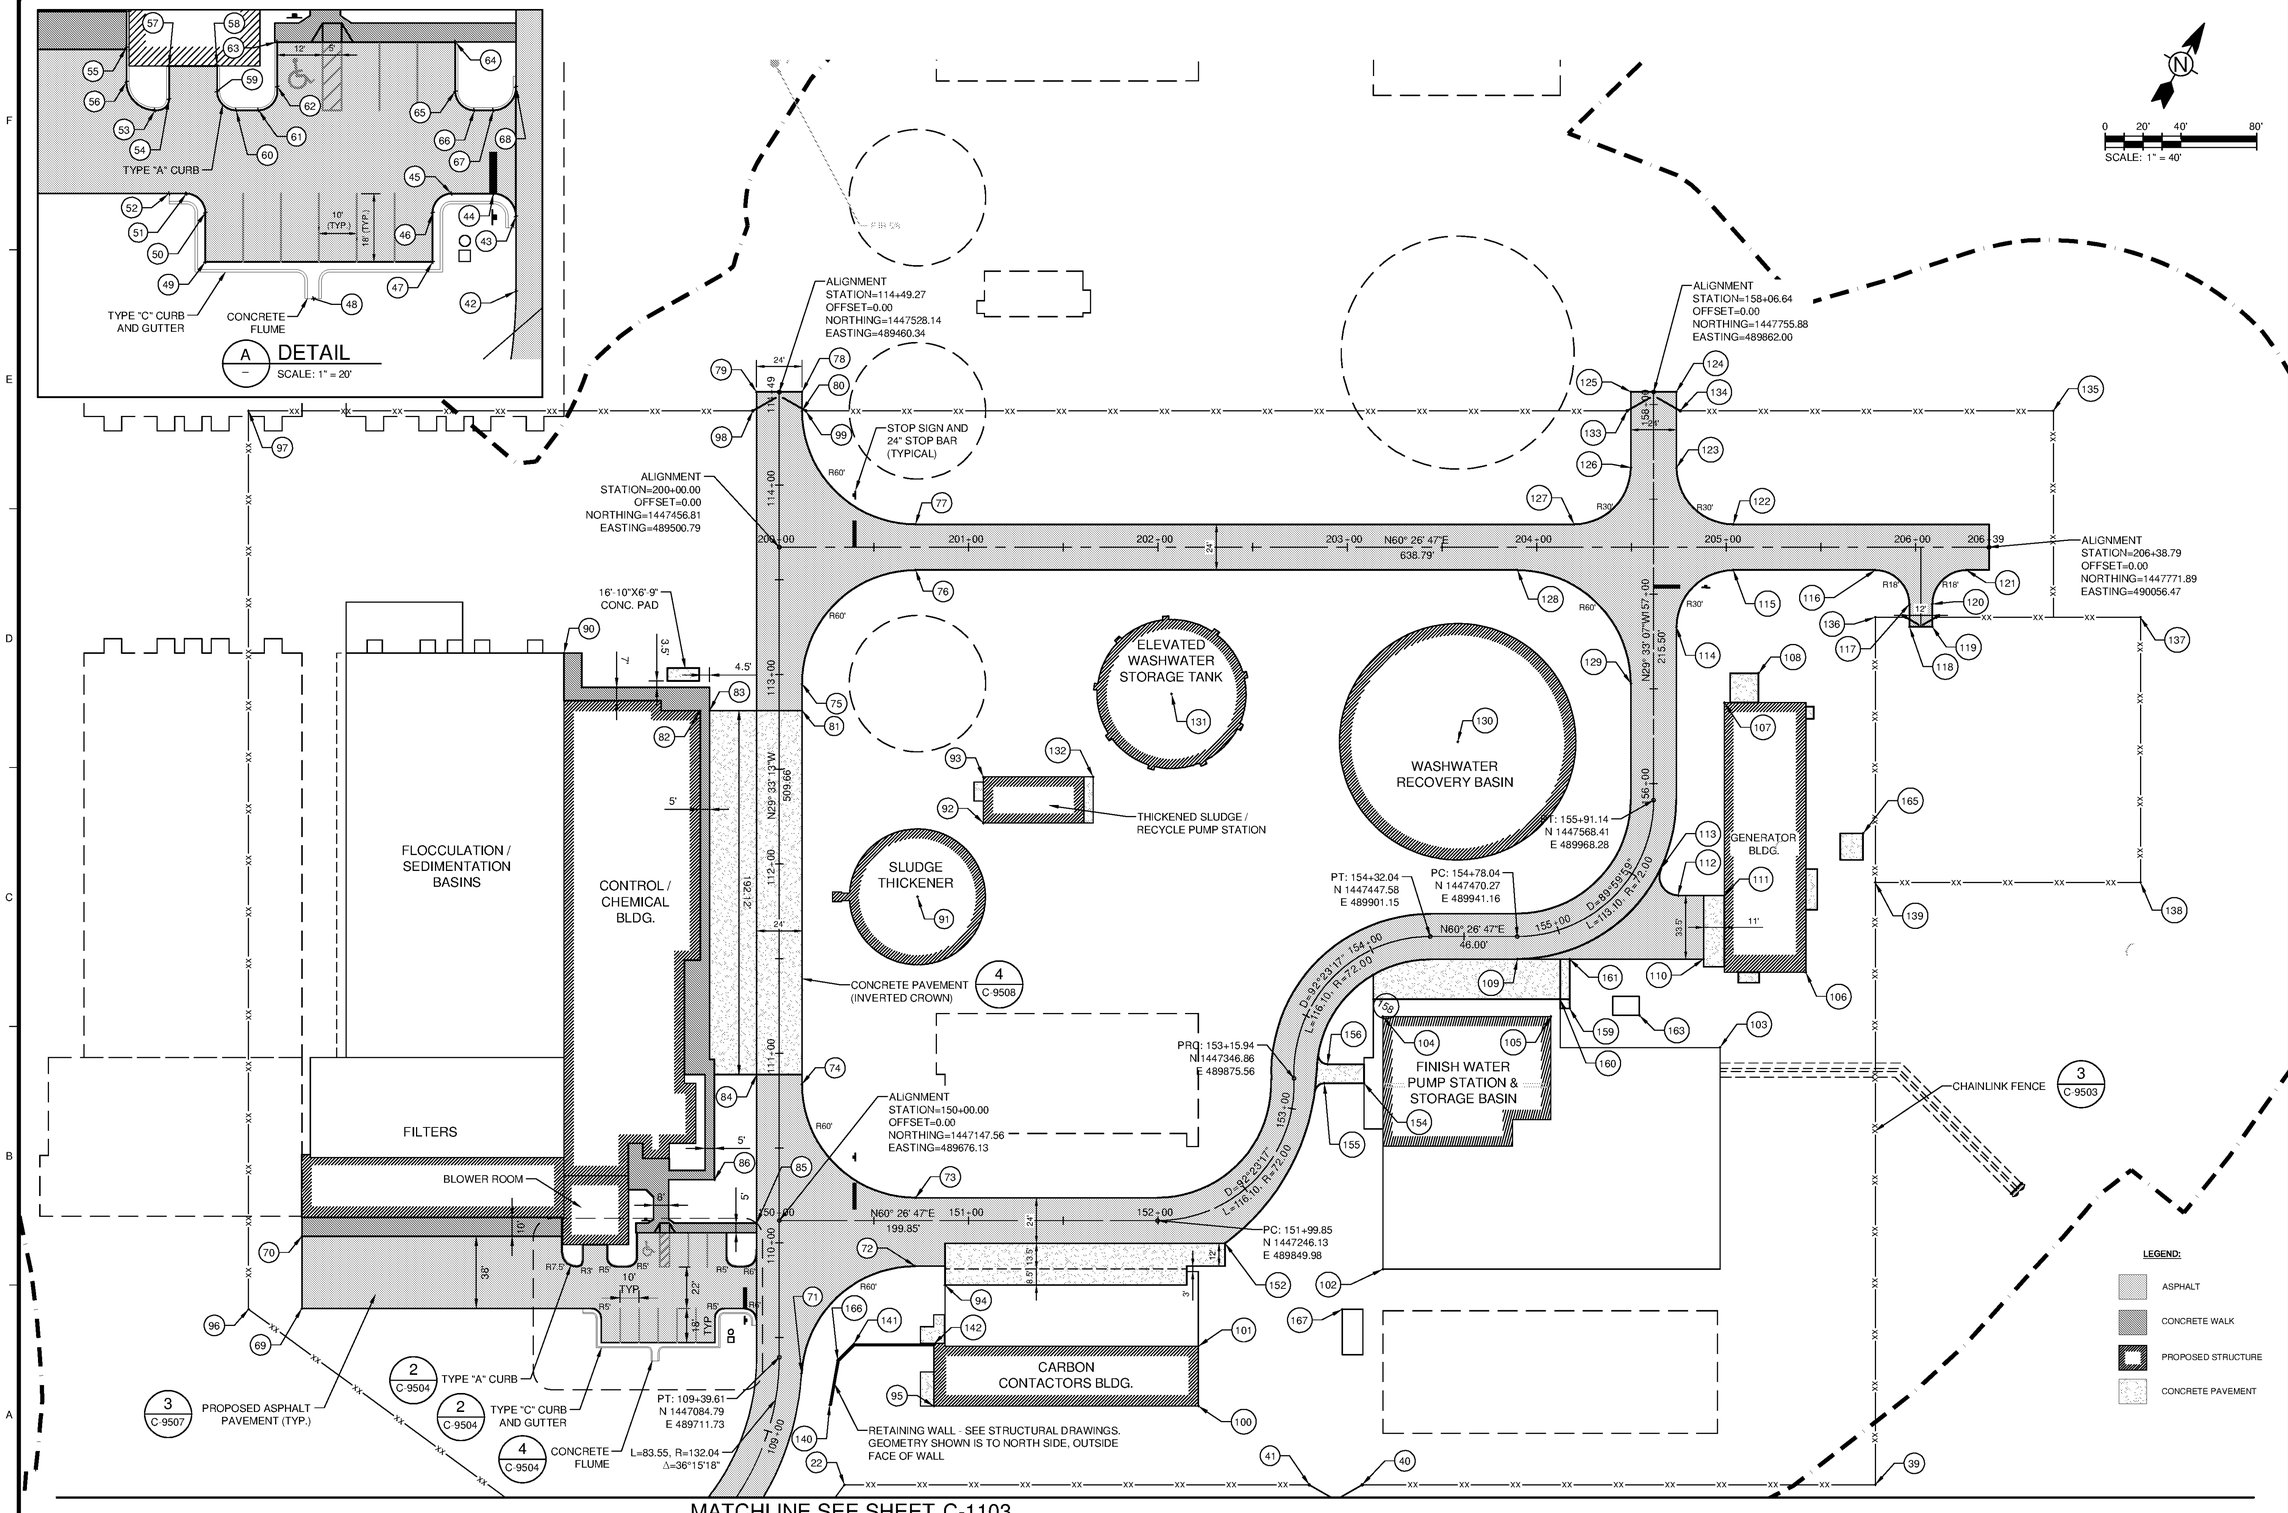

TETRA TECH
www.tetratech.com
101 QUALITY CIRCLE, SUITE 140
HUNTSVILLE, ALABAMA 35806
PHONE: (256) 424-4077 FAX: (256) 424-4097

BID SET

10/29/14

MARK	DATE	DESCRIPTION	BY

HUNTSVILLE UTILITIES
SOUTHEAST WATER TREATMENT PLANT

SITE GEOMETRY PLAN

Project No.:	200-11740-10003
Designed By:	JRW
Drawn By:	WDV
Checked By:	JPT

C-1104

Copyright: Tetra Tech

Bar Measures 1 inch

10/6/2014 2:07:27 PM - \\ERS181FS1\PROJECTS\ER\11740\200-11740-10003\CAD\SHEETFILES\TREATMENT PLANT\WTP C-1105 SITE GEOMETRY PLAN.DWG - SANFORD, CHADWICK