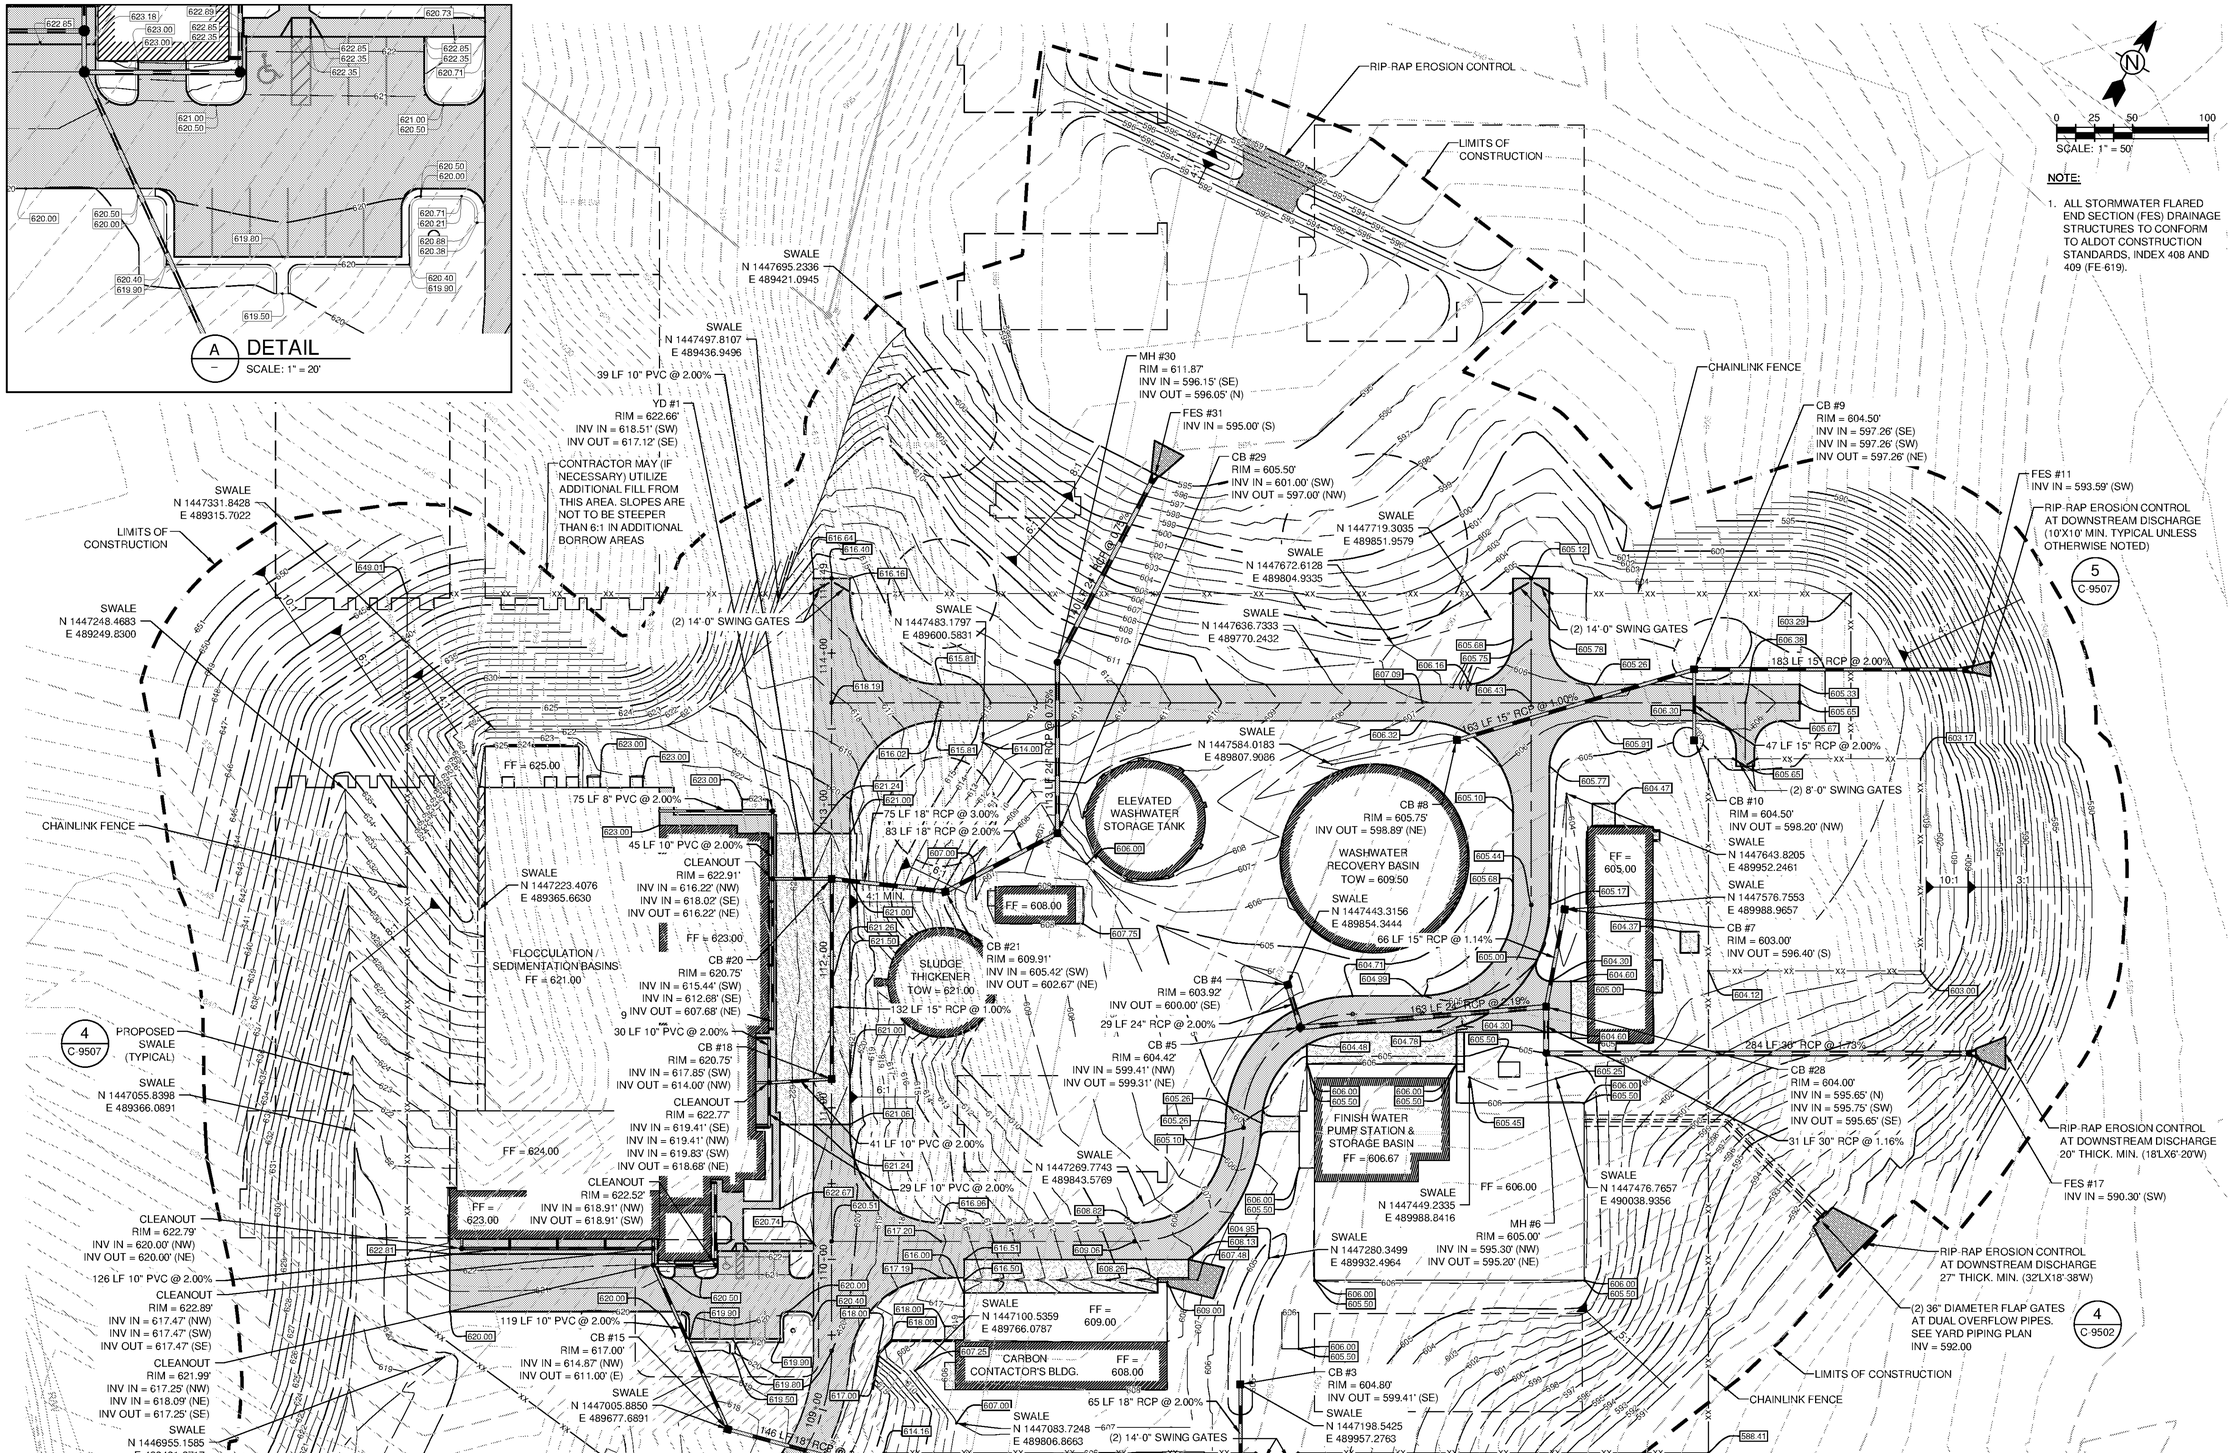

TETRA TECH
www.tetratech.com
101 QUALITY CIRCLE, SUITE 140
HUNTSVILLE, ALABAMA 35806
PHONE: (256) 424-4077 FAX: (256) 424-4097

BID SET

10/24/14

MARK	DATE	DESCRIPTION	BY

HUNTSVILLE UTILITIES
SOUTHEAST WATER TREATMENT PLANT

PAVING GRADING AND DRAINAGE PLAN

Project No.:	200-11740-10003
Designed By:	JRW
Drawn By:	WDV
Checked By:	JPT

C-1107

Copyright: Tetra Tech

Bar Measures 1 inch

10/20/2014 11:39:27 AM P:\ER\117400\200-11740-10003\CAD\SHEETFILES\TREATMENT PLANT\WTP C-1109 PAVING GRADING AND DRAINAGE PLANS.DWG EVANS, JON