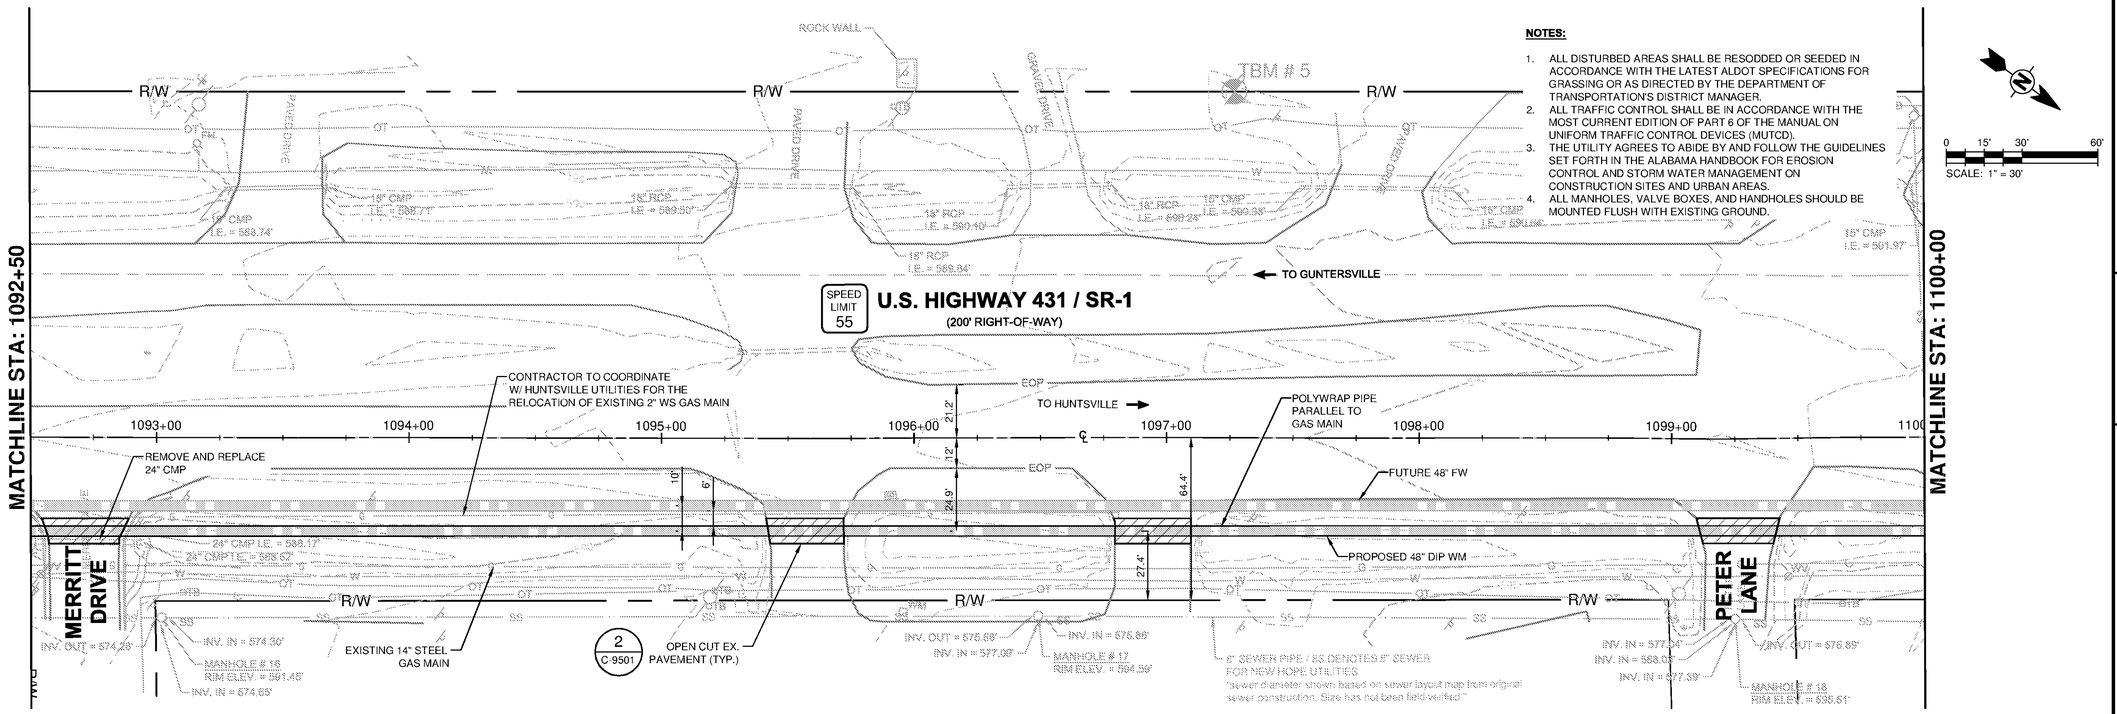

NOTES:

1. ALL DISTURBED AREAS SHALL BE RESODDED OR SEEDED IN ACCORDANCE WITH THE LATEST ALDOT SPECIFICATIONS FOR GRASSING OR AS DIRECTED BY THE DEPARTMENT OF TRANSPORTATION'S DISTRICT MANAGER.
2. ALL TRAFFIC CONTROL SHALL BE IN ACCORDANCE WITH THE MOST CURRENT EDITION OF PART 6 OF THE MANUAL ON UNIFORM TRAFFIC CONTROL DEVICES (MUTCD).
3. THE UTILITY AGREES TO ABIDE BY AND FOLLOW THE GUIDELINES SET FORTH IN THE ALABAMA HANDBOOK FOR EROSION CONTROL AND STORM WATER MANAGEMENT ON CONSTRUCTION SITES AND URBAN AREAS.
4. ALL MANHOLES, VALVE BOXES, AND HANDHOLES SHOULD BE MOUNTED FLUSH WITH EXISTING GROUND.

0 15' 30' 60'
SCALE: 1" = 30'

SCALE
HORIZ. 1" = 30'
VERT. 1" = 3'

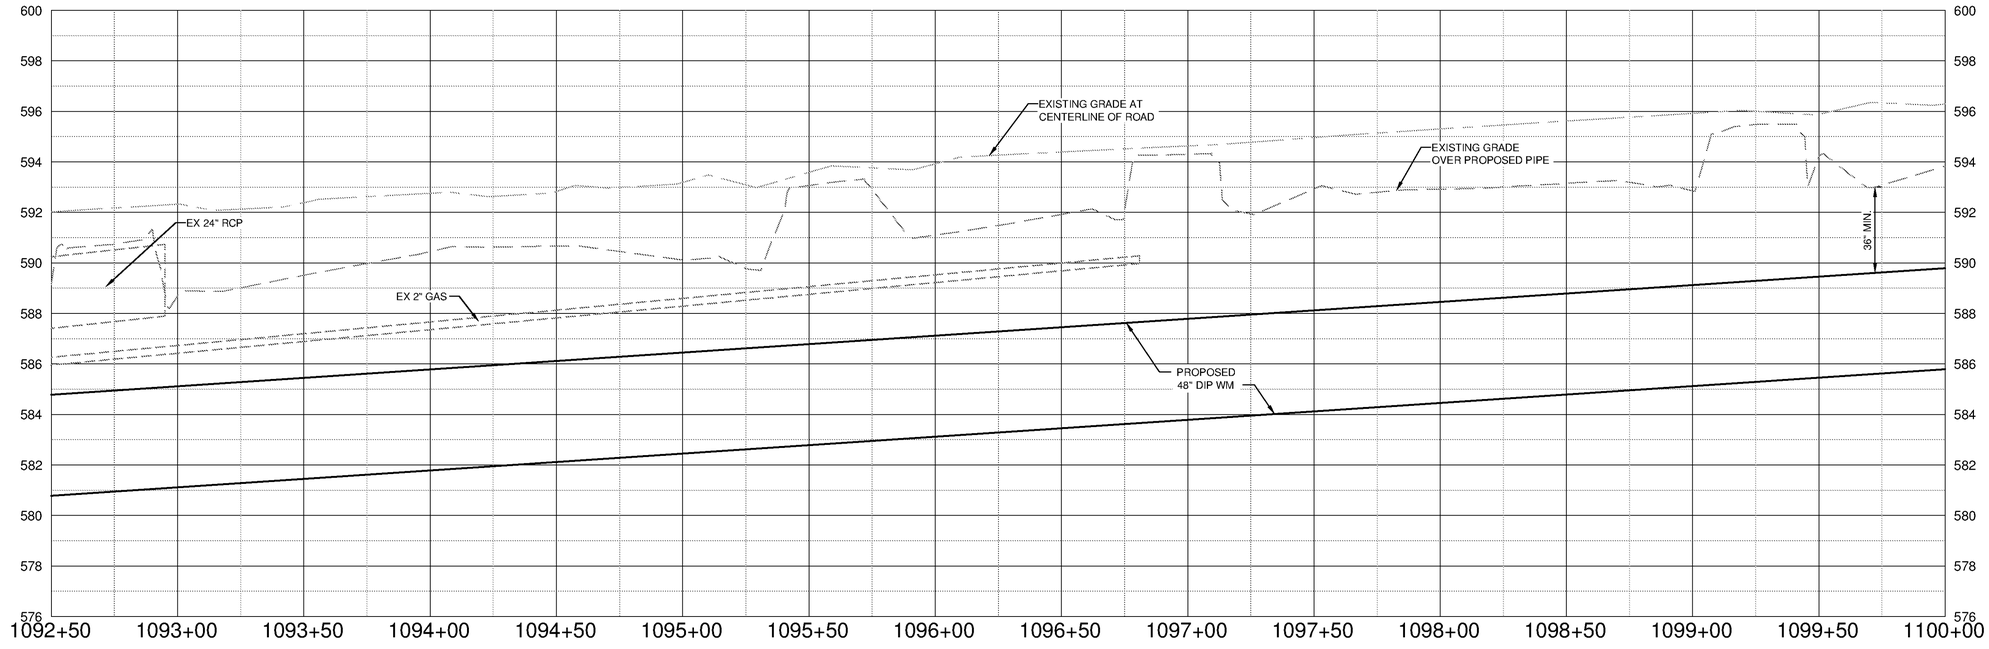

TETRA TECH
www.tetratech.com
101 QUALITY CIRCLE, SUITE 140
HUNTSVILLE, ALABAMA 35806
PHONE: (256) 424-4077 FAX: (256) 424-4097

BID SET

ALABAMA LICENSED PROFESSIONAL ENGINEER JONATHAN P. DAVALOS 10126 19

MARK	DATE	DESCRIPTION	BY

HUNTSVILLE UTILITIES
SOUTHEAST WATER TREATMENT PLANT

FINISHED WATER MAIN PLAN AND PROFILE STA 1092+50 TO 1100+00

Project No.:	200-11740-10003
Designed By:	JRW
Drawn By:	WDV
Checked By:	JPT

C-2052

Copyright: Tetra Tech

Bar Measures 1 inch

10/9/2014 6:10:21 PM P:\JER\11740\200-11740-10003\CAD\SHEETFILES\TREATMENT PLANT\FW C-2049 TO C-2052.DWG DAVALOS, PAULA