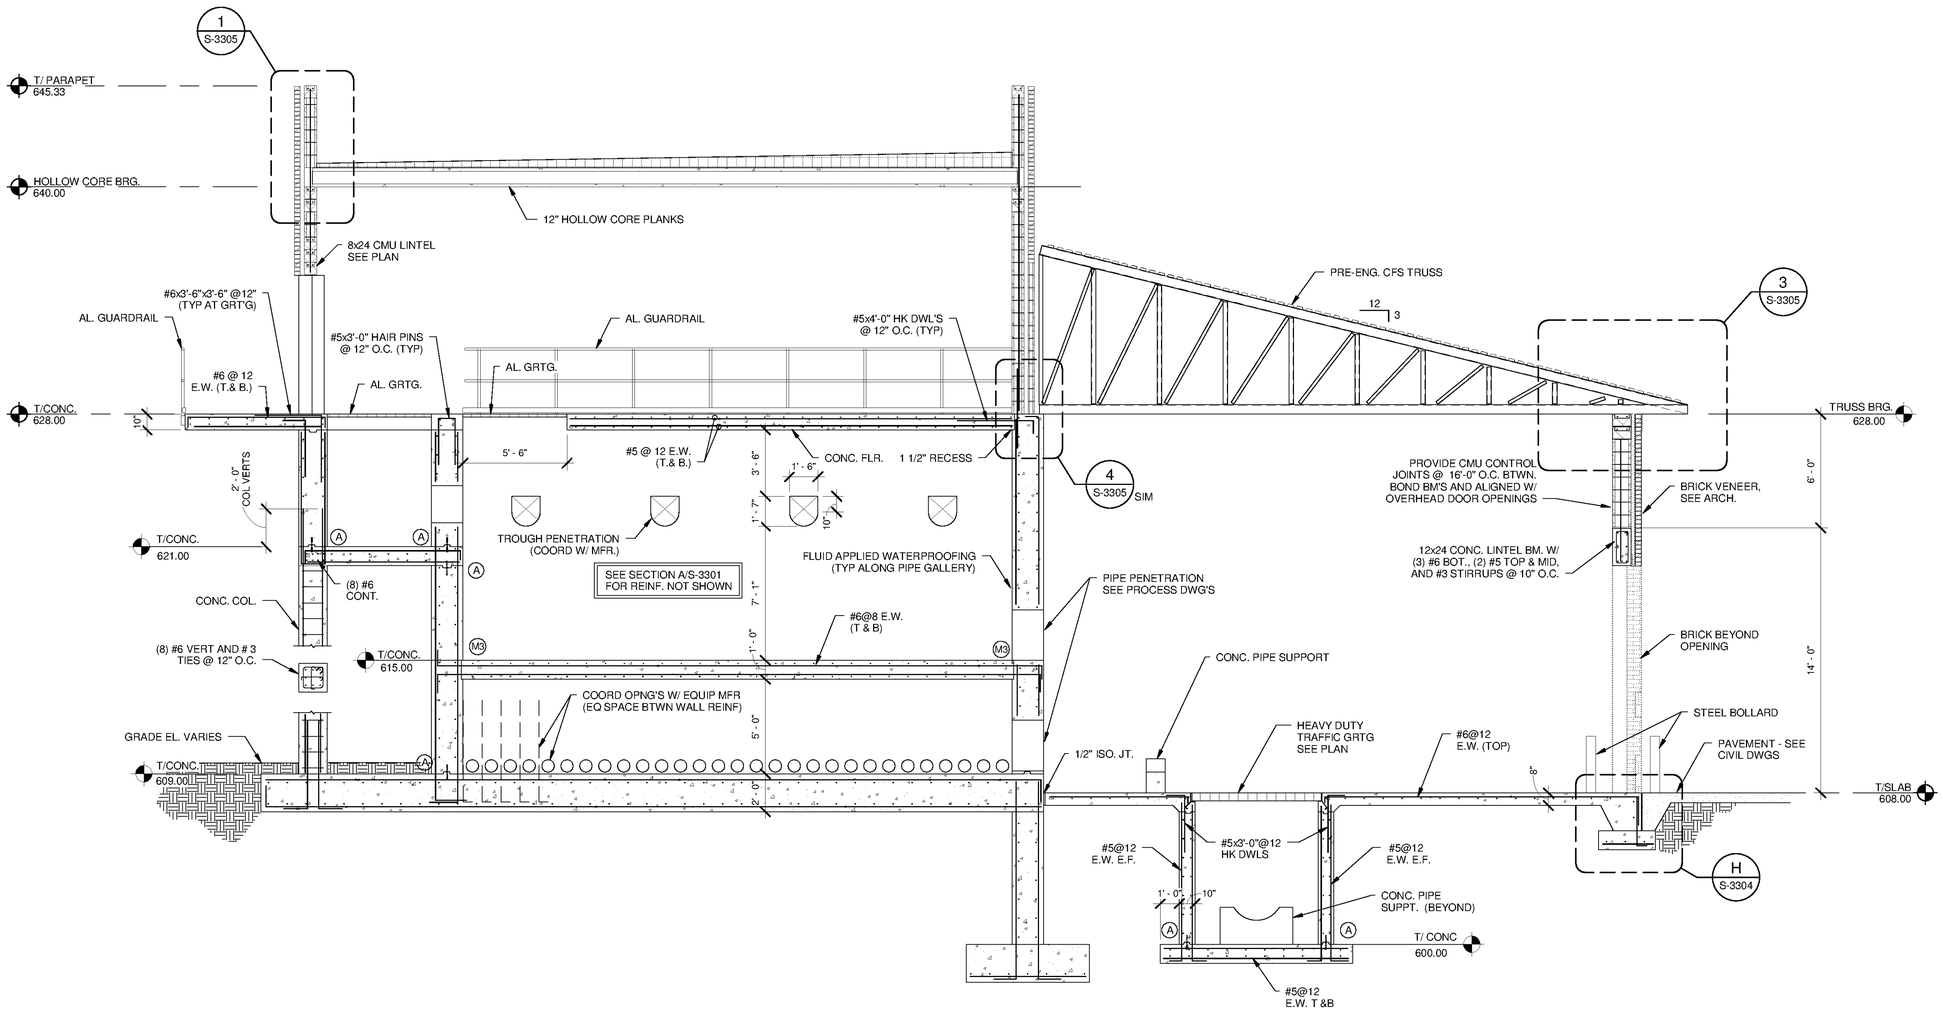

B S-3101 BUILDING SECTION
SCALE: 1/4" = 1'-0"

0 2'-0" 4'-0" 8'-0""
SCALE: 1/4" = 1'-0"

Bar Measures 1 inch

TETRA TECH
www.tetratech.com
101 QUALITY CIRCLE, SUITE 140
HUNTSVILLE, ALABAMA 35806
PHONE: (256) 424-4077 FAX: (256) 424-4097

BID SET

ALABAMA LICENSED PROFESSIONAL ENGINEER No. 32153-E CHRISTOPHER D. COLEMAN
10/3/14

MARK	DATE	DESCRIPTION	BY

HUNTSVILLE UTILITIES
SOUTHEAST WATER TREATMENT PLANT

GAC/BAC FILTERS & PIPE GALLERY SECTIONS

Project No.:	200-11740-10003
Designed By:	JLB
Drawn By:	BRF
Checked By:	CDC

S-3302

Copyright: Tetra Tech

10/1/2014 4:20:18 PM C:\Users\brent.fox\Documents\WTP-11740-S-GACBAC_brent.fox.rvt