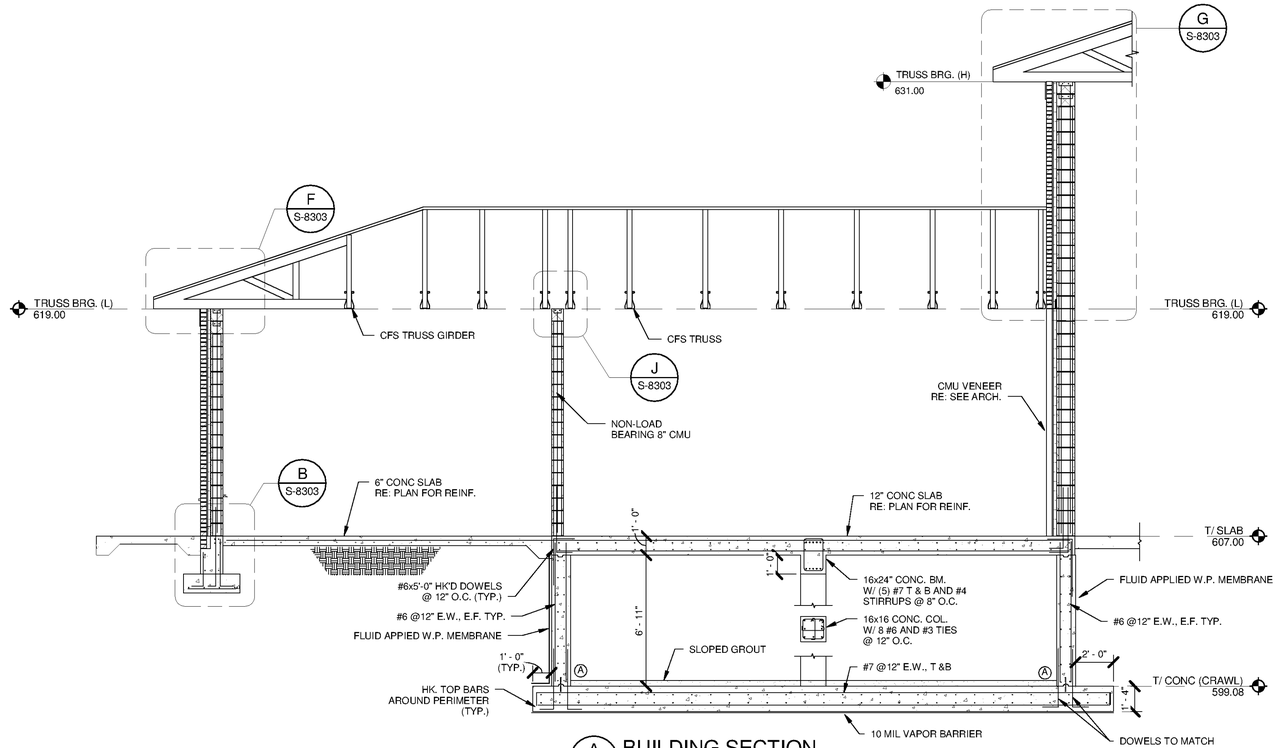

A S-8101 BUILDING SECTION
SCALE: 1/4" = 1'-0"

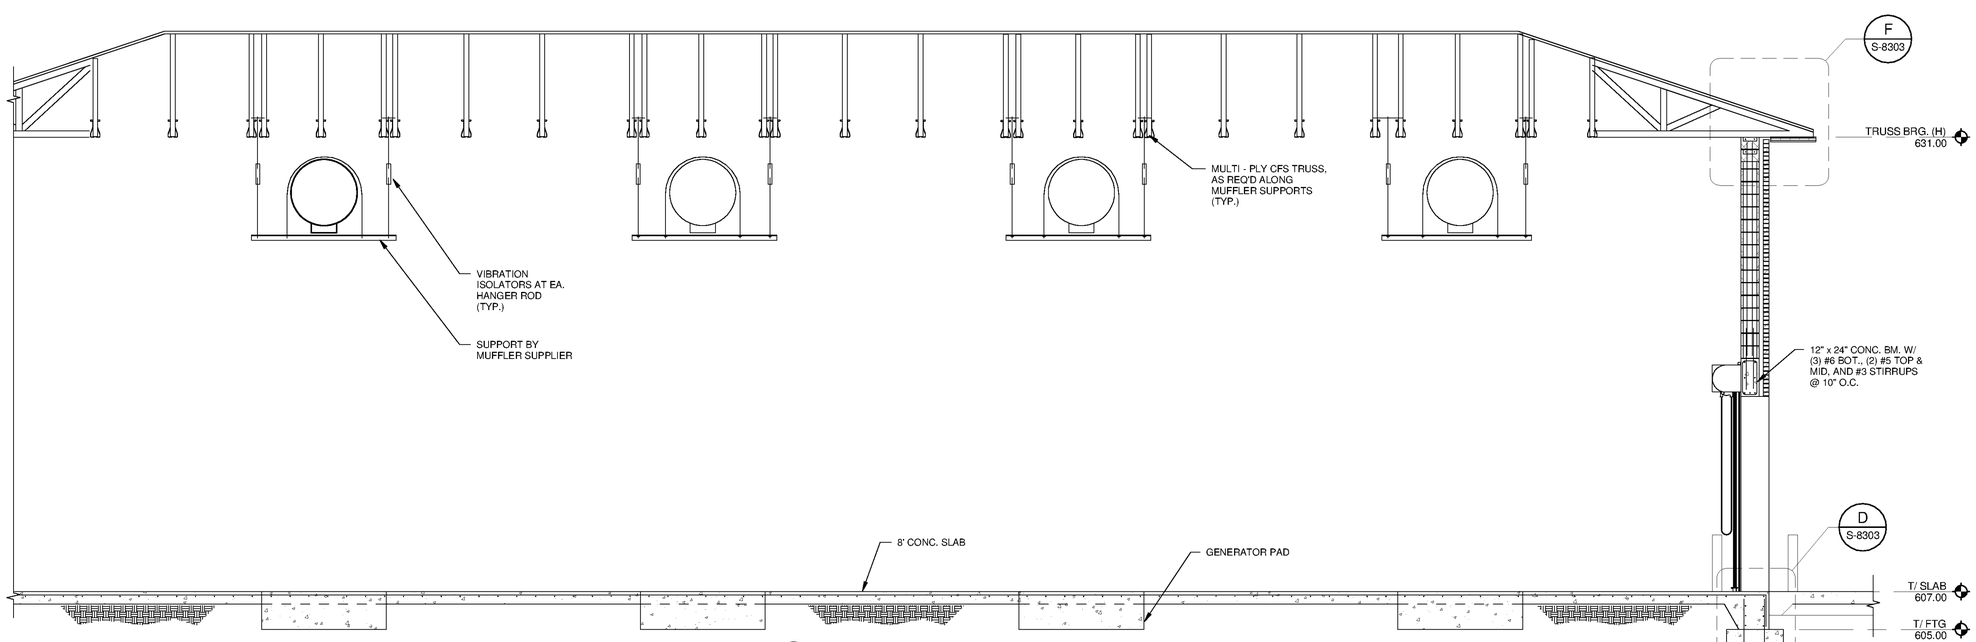

B S-8101 BUILDING SECTION
SCALE: 1/4" = 1'-0"

0 2'-0" 4'-0" 8'-0"
SCALE: 1/4" = 1'-0"

TETRA TECH
www.tetratech.com
101 QUALITY CIRCLE, SUITE 140
HUNTSVILLE, ALABAMA 35806
PHONE: (256) 424-4077 FAX: (256) 424-4097

BID SET

ALABAMA LICENSED No. 30103-E PROFESSIONAL ENGINEER CHRIS D. COLDIAN
10/31/14

MARK	DATE	DESCRIPTION	BY

HUNTSVILLE UTILITIES
SOUTHEAST WATER TREATMENT PLANT
GENERATOR BUILDING SECTIONS

Project No.:	200-11740-10003
Designed By:	JRG
Drawn By:	BRF
Checked By:	CDC

S-8301

Copyright: Tetra Tech

9/30/2014 1:56:41 PM C:\Users\brent.fox\Documents\WTP-11740-GENATR-Central_brent.fox.rvt

Bar Measures 1 inch