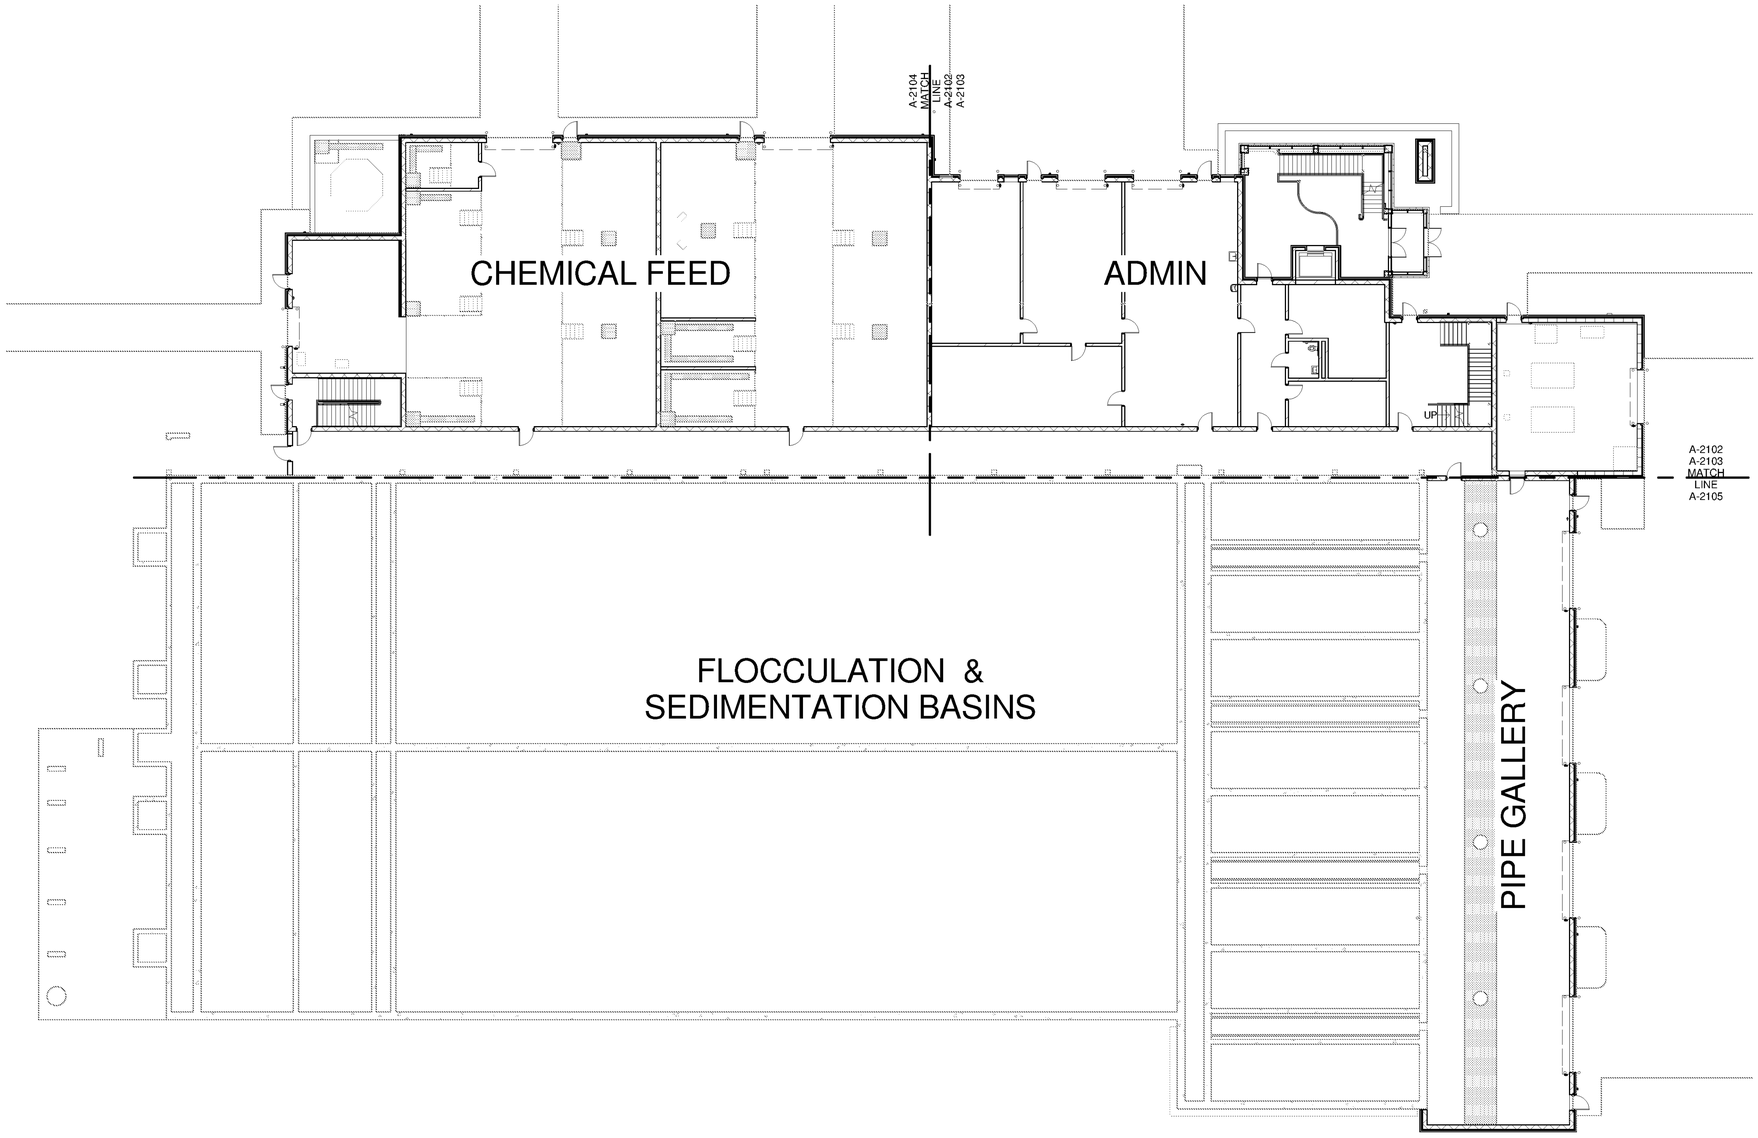

COMPOSITE PLAN

SCALE: 1/16" = 1'-0"

0 8'-0" 16'-0" 32'-0"

SCALE: 1/16" = 1'-0"

TETRA TECH
www.tetratech.com
101 QUALITY CIRCLE, SUITE 140
HUNTSVILLE, ALABAMA 35806
PHONE: (256) 424-4077 FAX: (256) 424-4097

BID SET

STATE OF ALABAMA
J. QUINTIN BIAGI JR
ARCHITECT
6512
REGISTERED ARCHITECT
10/24/14

MARK	DATE	DESCRIPTION	BY

HUNTSVILLE UTILITIES

SOUTHEAST WATER TREATMENT PLANT

COMPOSITE PLAN

Project No.:	200-11740-10003
Designed By:	Q.BIAGI
Drawn By:	S.SWEARER
Checked By:	D.GALANTE

A-2100

Copyright Tetra Tech

Bar Measures 1 inch

10/3/2014 2:56:22 PM C:\Users\Quintin.Biagi\Documents\WTP-11740-A-MAINPR_Quintin.Biagi.rvt