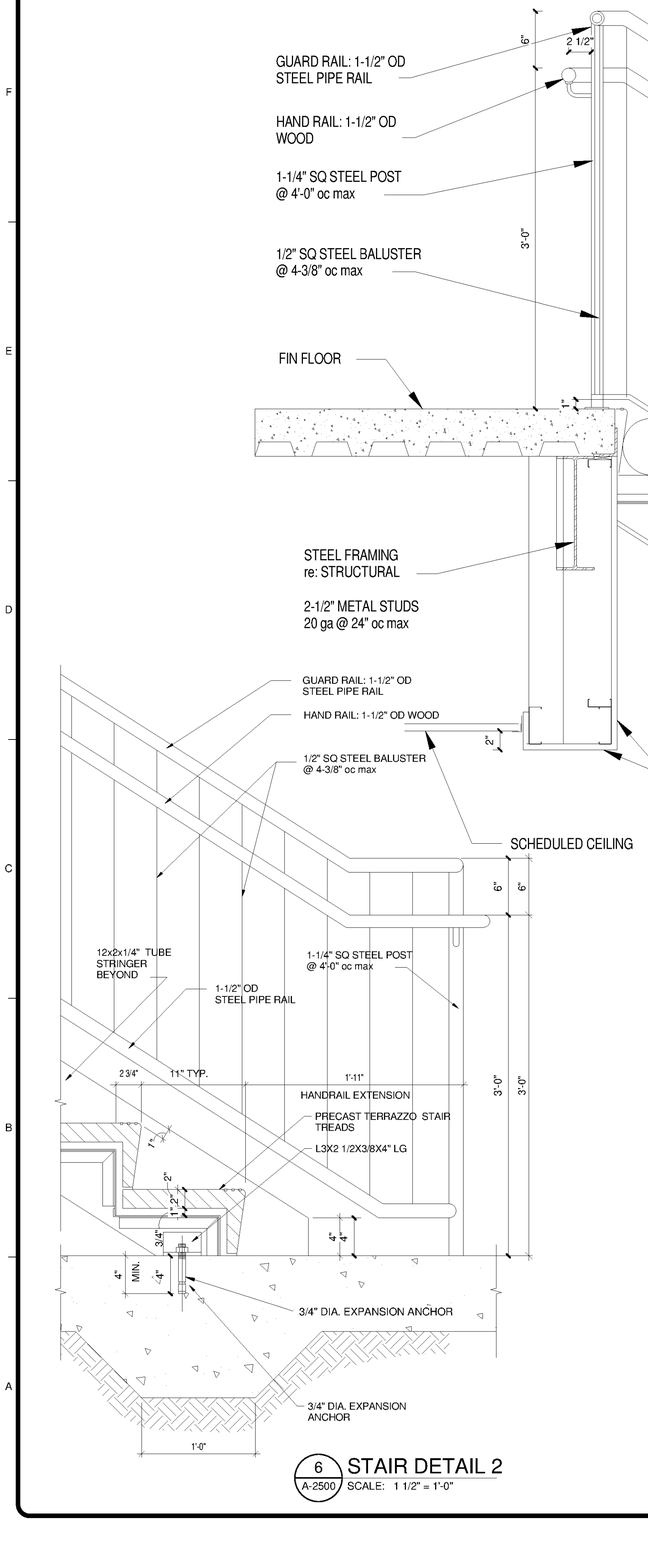

6 A-2500 **STAIR DETAIL 2**
SCALE: 1 1/2" = 1'-0"

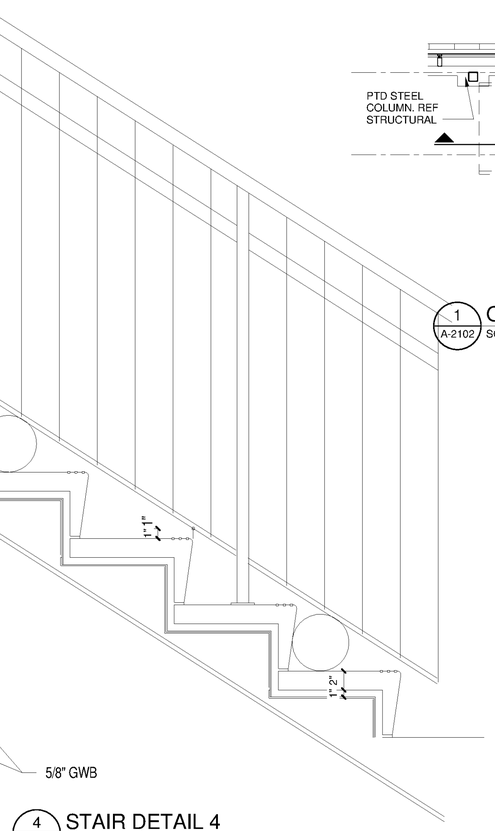

4 A-2500 **STAIR DETAIL 4**
SCALE: 1 1/2" = 1'-0"

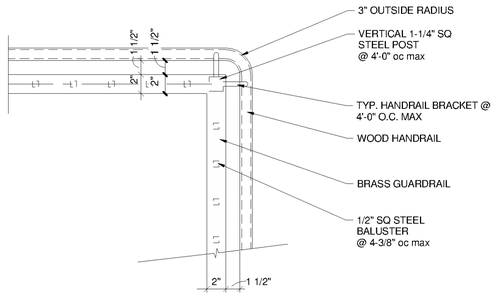

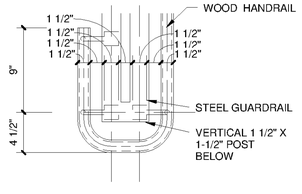

5 A-2500 **STAIR DETAIL 3**
SCALE: 1 1/2" = 1'-0"

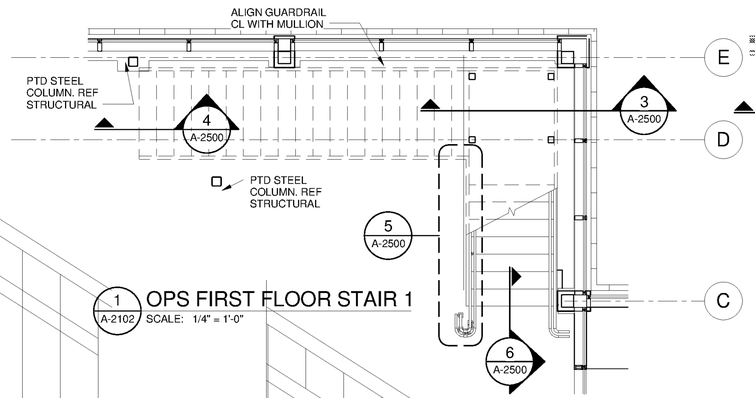

1 A-2102 **OPS FIRST FLOOR STAIR 1**
SCALE: 1/4" = 1'-0"

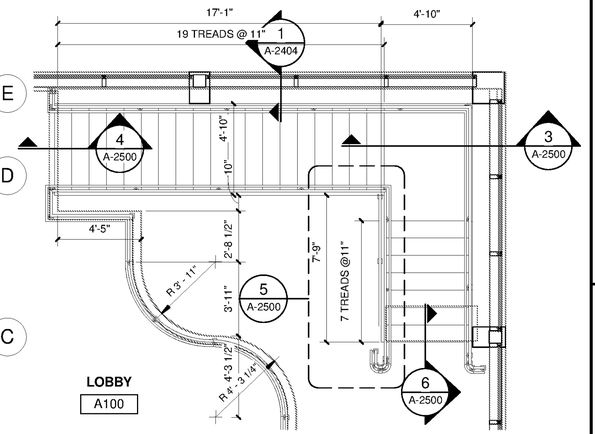

2 A-2103 **OPS SECOND FLOOR STAIR 1**
SCALE: 1/4" = 1'-0"

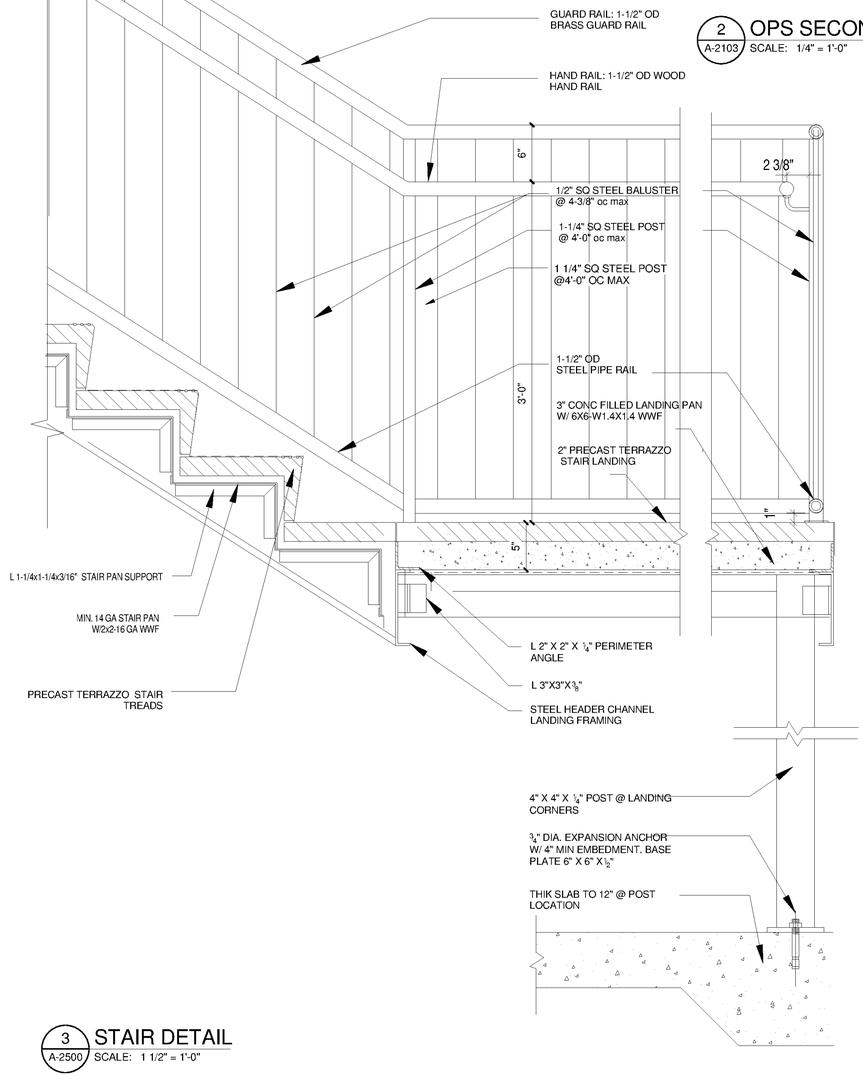

3 A-2500 **STAIR DETAIL**
SCALE: 1 1/2" = 1'-0"

TETRA TECH
www.tetratech.com
101 QUALITY CIRCLE, SUITE 140
HUNTSVILLE, ALABAMA 35806
PHONE: (256) 424-4077 FAX: (256) 424-4097

BID SET

STATE OF ALABAMA
J. QUINTIN BIAGI JR
ARCHITECT
6512
REGISTERED ARCHITECT
10/24/14

MARK	DATE	DESCRIPTION	BY

HUNTSVILLE UTILITIES
SOUTHEAST WATER TREATMENT PLANT
DETAILS

Project No.:	200-11740-10003
Designed By:	Q.BIAGI
Drawn By:	S.SWEARER
Checked By:	D.GALANTE

A-2500

Copyright: Tetra Tech

10/3/2014 3:07:04 PM C:\Users\Quintin.Biagi\Documents\WTP-11740-A-MAINPR_Quintin.Biagi.rvt

Bar Measures 1 inch