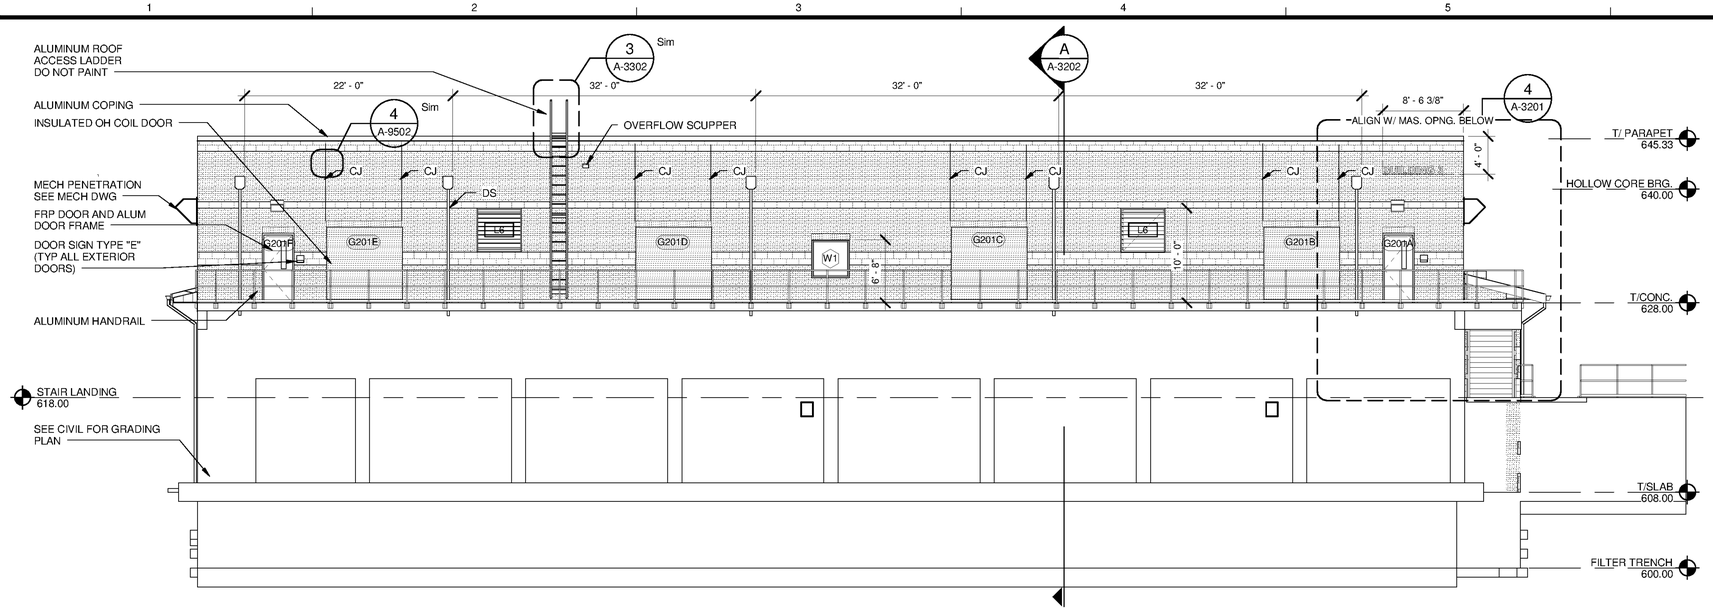

NORTH ELEVATION

SCALE: 1/8" = 1'-0"

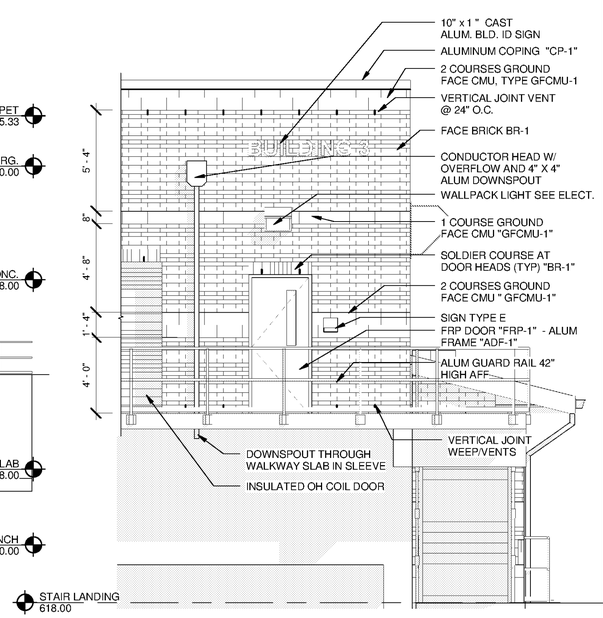

REFER TO SHEET A-9602 FOR COLOR LIST AND ABBREVIATIONS

4 A-3201 ENLARGED NORTH ELEVATION

SCALE: 1/4" = 1'-0"

GENERAL NOTES - MASONRY VENTS AND WEEPS	
1	VERTICAL JOINT MASONRY VENTS LOCATED AT TOP OF WALL SHALL BE MODULAR INSERTS WITH INSECT RESISTANT VENT OPENINGS.
2	VENTS SHALL BE SPACE @ 24" O.C. IN FACE BRICK OR AT 16" O.C. IN GROUND FACE MASONRY.
3	WEEPS AT WALL BASE SHALL BE LOCATED ABOVE THROUGHWALL FLASHING AND BE TUBE AND WICK OR INSECT RESISTANT VENT AND WICK CONSTRUCTION
4	WEEPS SHALL BE SPACE @ 24" O.C. IN FACE BRICK OR AT 16" O.C. IN GROUND FACE MASONRY.

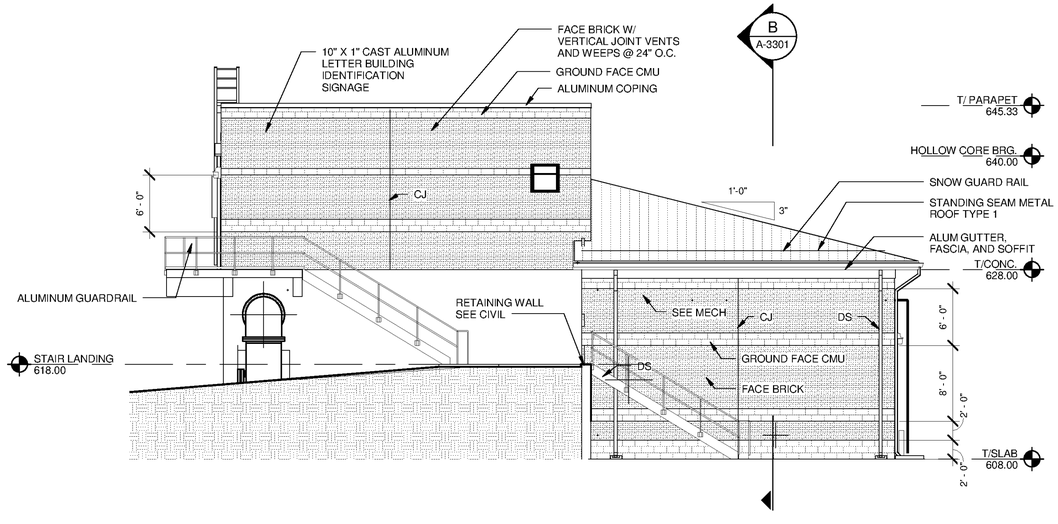

WEST ELEVATION

SCALE: 1/8" = 1'-0"

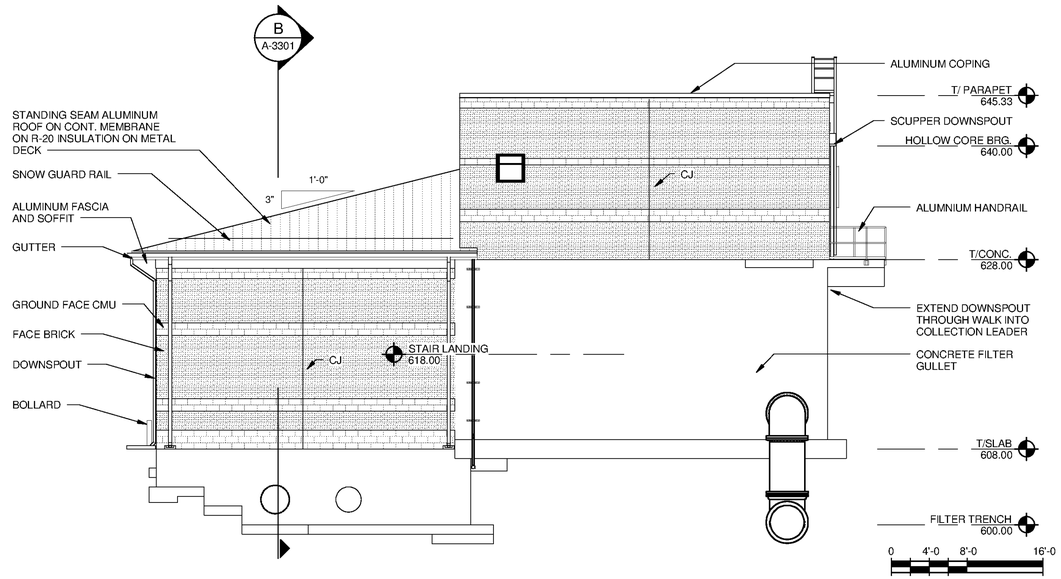

EAST ELEVATION

SCALE: 1/8" = 1'-0"

0 4'-0 8'-0 16'-0
SCALE: 1/8" = 1'-0"

0 2'-0" 4'-0" 8'-0""
SCALE: 1/4" = 1'-0"

TETRA TECH
www.tetratech.com
101 QUALITY CIRCLE, SUITE 140
HUNTSVILLE, ALABAMA 35806
PHONE: (256) 424-4077 FAX: (256) 424-4097

BID SET

STATE OF ALABAMA
J. QUINTEN RACE JR
ARCHITECT
6512
REGISTERED ARCHITECT
10/24/14

MARK	DATE	DESCRIPTION	BY

HUNTSVILLE UTILITIES
SOUTHEAST WATER TREATMENT PLANT

GAC/BAC FILTRATION BUILDING ARCHITECTURAL EXTERIOR ELEVATIONS

Project No.:	200-11740-10003
Designed By:	Q.BIAGI
Drawn By:	Q.BIAGI
Checked By:	D.GALANTE

A-3201

Copyright: Tetra Tech

Bar Measures 1 inch

10/1/2014 4:18:51 PM C:\Users\brent.fox\Documents\WTP-11740-S-GACBAC_brent.fox.rvt