GENERAL NOTES - ROOFING	
1	ROOF TYPE 1 : BASIS OF DESIGN - FIRESTONE UNA-CLAD 6 STANDING SEAM, .040" (1.02 mm) PREFINISHED ALUMINUM ON SELF ADHERING UNDERLAYMENT MEMBRANE (CLAD-GUARD SA) ON FIRESTONE ISO 95+ GL INSULATION ON STEEL DECK OR APPROVED EQUAL PROVIDE SEAM MOUNTED SNOW GUARD RAIL.
2	VERIFY SIZE, LOCATION AND NUMBER OF ROOF PENETRATIONS INCLUDING VENTS, PIPES, CURBS, ROOF DRAINS, CONDUITS, ETC. PROVIDE NEW FLASHING AND SEAL PENETRATIONS WHETHER OR NOT INDICATED ON THE DRAWINGS.
3	COMPLETE WORK ABOVE ROOF, SUCH AS MASONRY, WELDING, MASONRY RESTORATION, ETC., PRIOR TO STARTING ROOFING WORK.
4	VERIFY AND MAINTAIN ROOF SLOPES AND DRAINAGE PATTERNS. TEST FOR AND CORRECT ANY PONDING CONDITIONS.
5	REPAIR AND REPLACE ROOFING SYSTEM OR STRUCTURE DAMAGED BY IMPROPER STORAGE, CONSTRUCTION ACTIVITIES, OR LACK OF ADEQUATE TEMPORARY PROTECTION. THIS ALSO INCLUDES INTERIOR DAMAGE TO FINISHES, EQUIPMENT, FURNISHINGS, ETC., RESULTING FROM LEAKS.
6	NEW BLOCKING SHALL BE FIRE RESISTANT TREATED WOOD.
7	SEE ROOFING DETAILS SHEET A-9504.
8	REFER TO MECHANICAL DRAWINGS TO COORDINATE ROOF CONDUCTOR LOCATIONS.
9	METAL GUTTERS SLOPE 1/16" PER FOOT
10	PROVIDE SPLASH BLOCK AND 45 DEGREE TRANSITION AT ALL DOWNSPOUTS UNO.
11	PROVIDE ROOF SYSTEM (MEMBRANE, FLASHING COPINGS, CURBS, SSMR, ETC.) CAPABLE OF MEETING DESIGN REQUIREMENTS FOR PROJECT LOCATION (HUNTSVILLE, ALABAMA)

GENERAL NOTES - MASONRY VENTS AND WEEPS	
1	VERTICAL JOINT MASONRY VENTS LOCATED AT TOP OF WALL SHALL BE MODULAR INSERTS WITH INSECT RESISTANT VENT OPENINGS.
2	VENTS SHALL BE SPACE @ 24" O.C. IN FACE BRICK OR AT 16" O.C. IN GROUND FACE MASONRY.
3	WEEPS AT WALL BASE SHALL BE LOCATED ABOVE THROUGHWALL FLASHING AND BE TUBE AND WICK OR INSECT RESISTANT VENT AND WICK CONSTRUCTION
4	WEEPS SHALL BE SPACE @ 24" O.C. IN FACE BRICK OR AT 16" O.C. IN GROUND FACE MASONRY.

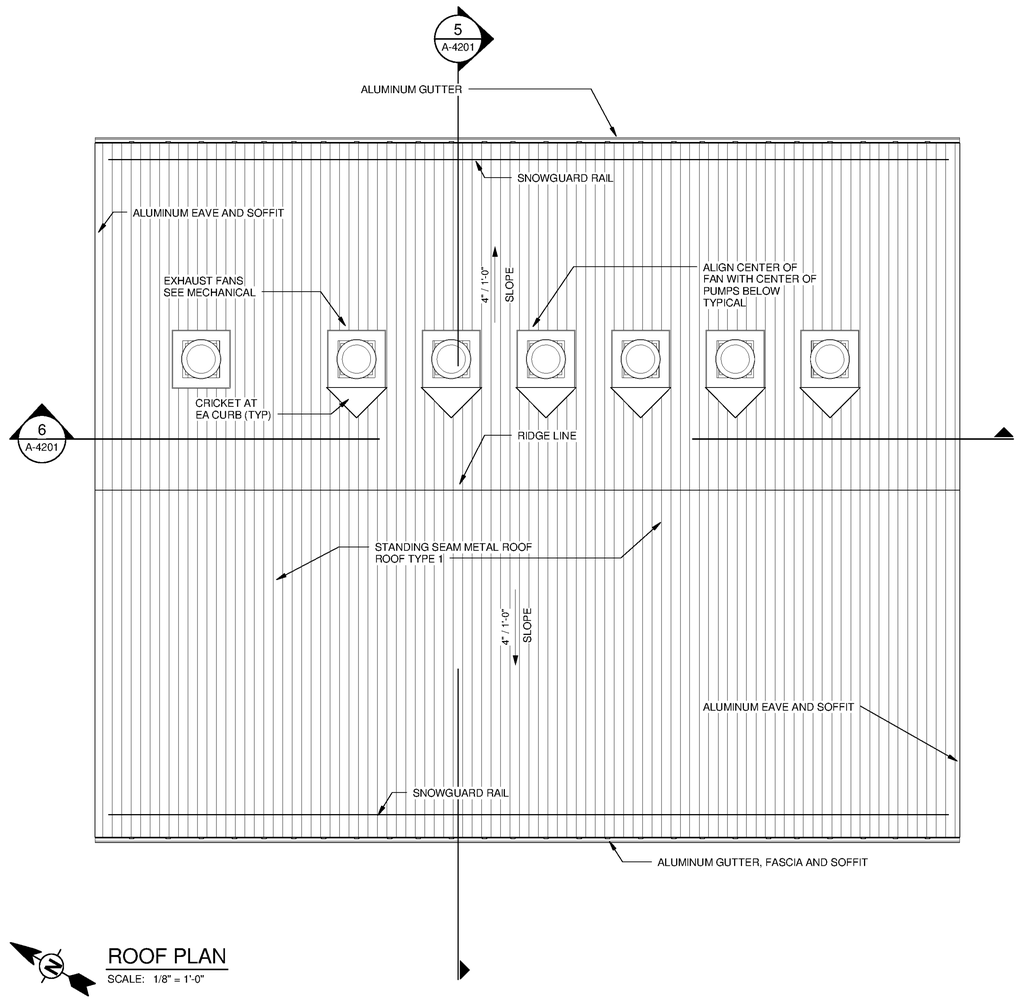

ROOF PLAN
SCALE: 1/8" = 1'-0"

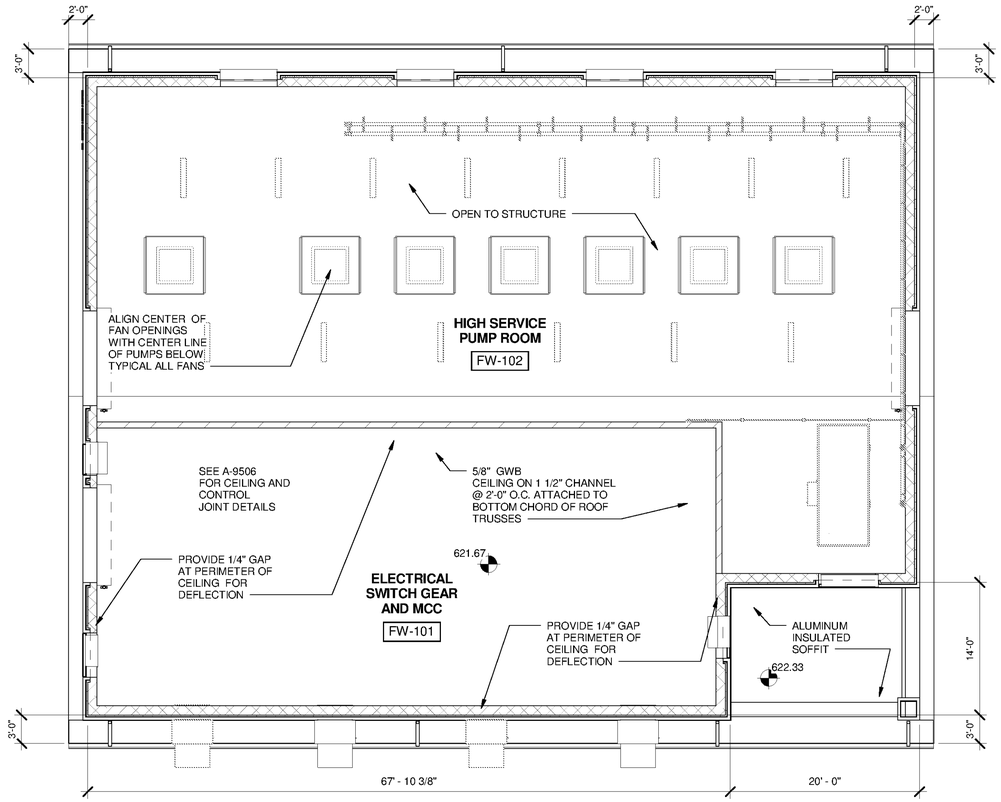

REFLECTED CEILING PLAN
SCALE: 1/8" = 1'-0"

0 4'-0" 8'-0" 16'-0"
SCALE: 1/8" = 1'-0"

TETRA TECH
www.tetratech.com
101 QUALITY CIRCLE, SUITE 140
HUNTSVILLE, ALABAMA 35806
PHONE: (256) 424-4077 FAX: (256) 424-4097

BID SET

STATE OF ALABAMA
J. QUINTIN BIAGI JR
REGISTERED
6512
REGISTERED ARCHITECT
10/24/14

MARK	DATE	DESCRIPTION	BY

HUNTSVILLE UTILITIES
SOUTHEAST WATER TREATMENT PLANT
FINISHED WATER PUMP STATION ROOF PLAN

Project No.:	200-1170-10003
Designed By:	Q.BIAGI
Drawn By:	Q.BIAGI
Checked By:	D.GALANTE

A-4103

Copyright: Tetra Tech

9/30/2014 3:48:09 PM C:\Users\brent.fox\Documents\WTP-11740-S-FINWTR_brent.fox.rvt

Bar Measures 1 inch