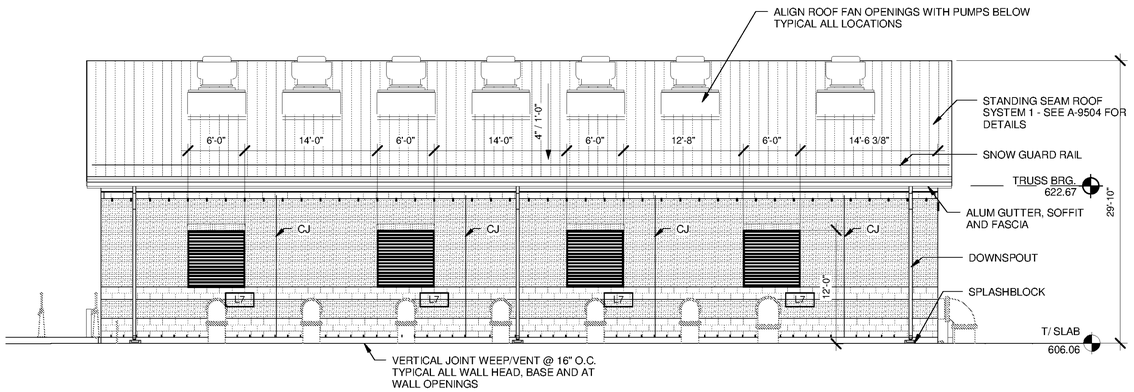

NORTH ELEVATION

SCALE: 1/8" = 1'-0"

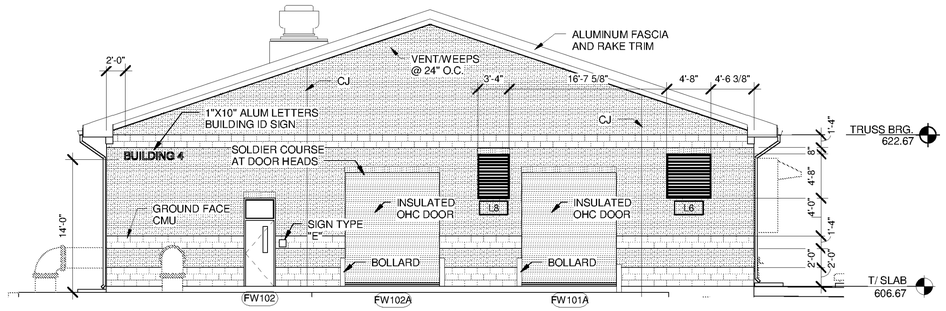

WEST ELEVATION

SCALE: 1/8" = 1'-0"

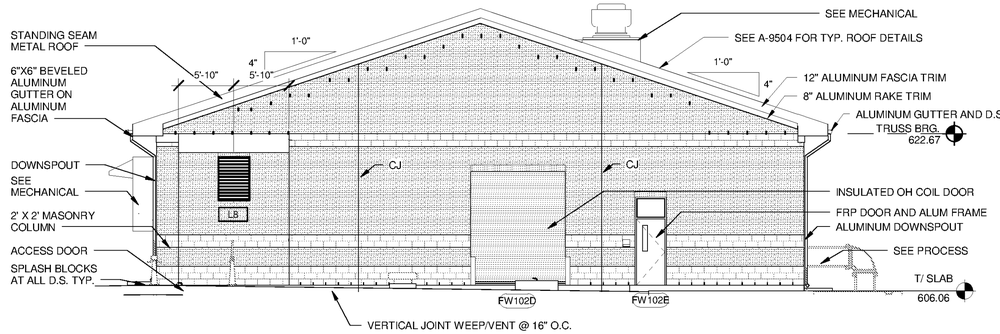

EAST ELEVATION

SCALE: 1/8" = 1'-0"

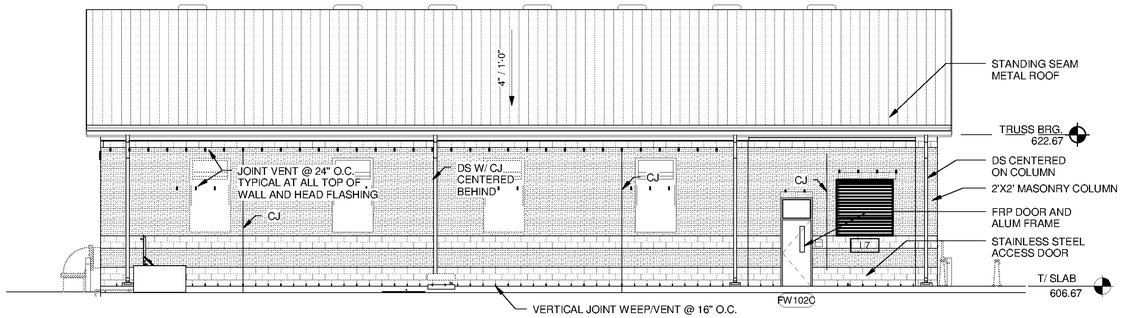

SOUTH ELEVATION

SCALE: 1/8" = 1'-0"

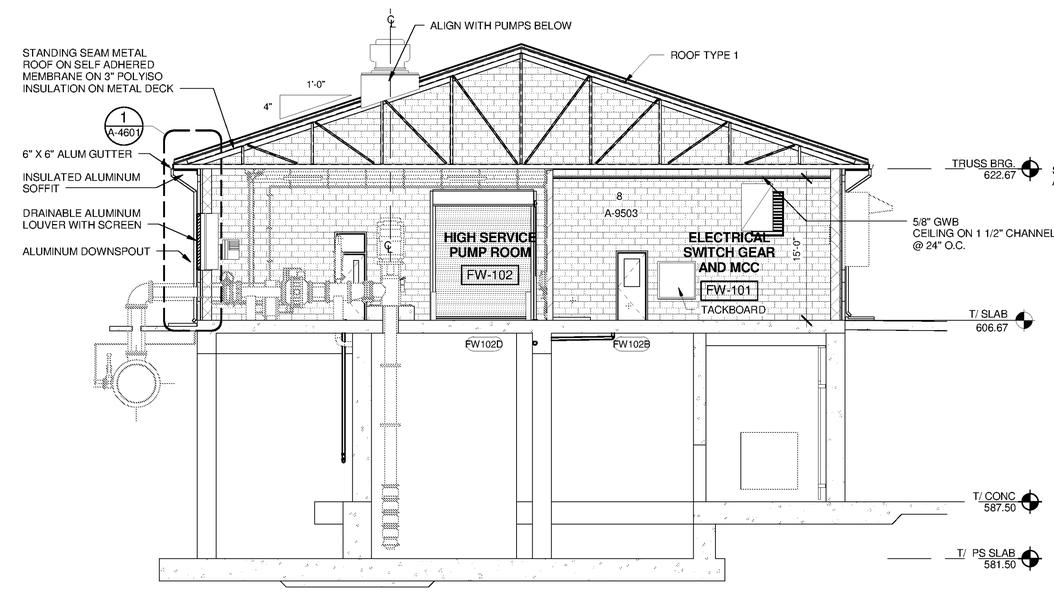

5 SECTION

A-4201 SCALE 1/8" = 1'-0"

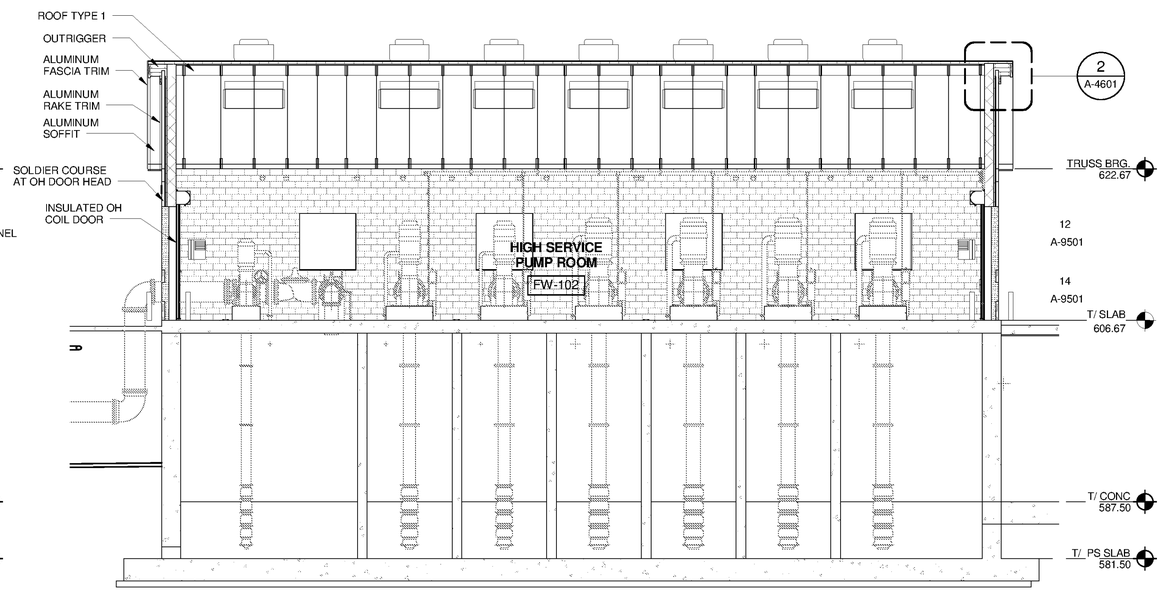

6 SECTION

A-4201 SCALE 1/8" = 1'-0"

0 4'-0" 8'-0" 16'-0"

SCALE: 1/8" = 1'-0"

TETRA TECH
www.tetratech.com
101 QUALITY CIRCLE, SUITE 140
HUNTSVILLE, ALABAMA 35806
PHONE: (256) 424-4077 FAX: (256) 424-4097

BID SET

STATE OF ALABAMA
J. QUINTEN GRACE JR
REGISTERED
6512
ARCHITECT
10/24/14

MARK	DATE	DESCRIPTION	BY

HUNTSVILLE UTILITIES
SOUTHEAST WATER TREATMENT PLANT

FINISH WATER PUMP STATION ELEVATIONS

Project No.:	200-1170-10003
Designed By:	Q.BIAGI
Drawn By:	Q.BIAGI
Checked By:	D.GALANTE

A-4201

Copyright: Tetra Tech

Bar Measures 1 inch

9/30/2014 3:48:22 PM C:\Users\brent.fox\Documents\WTP-11740-S-FINWTR_brent.fox.rvt