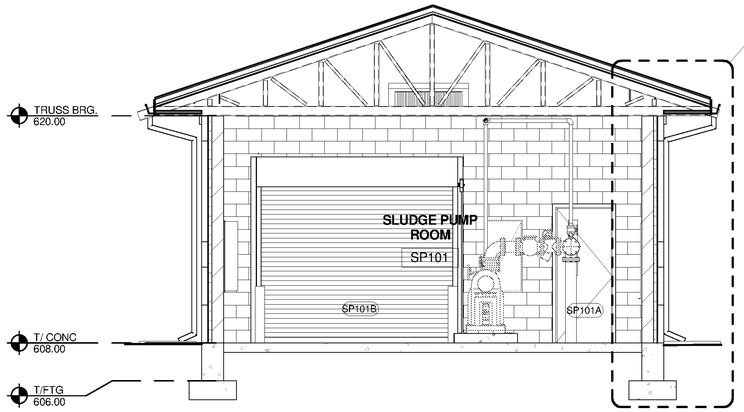

B A-5102 SECTION
SCALE: 1/4" = 1'-0"

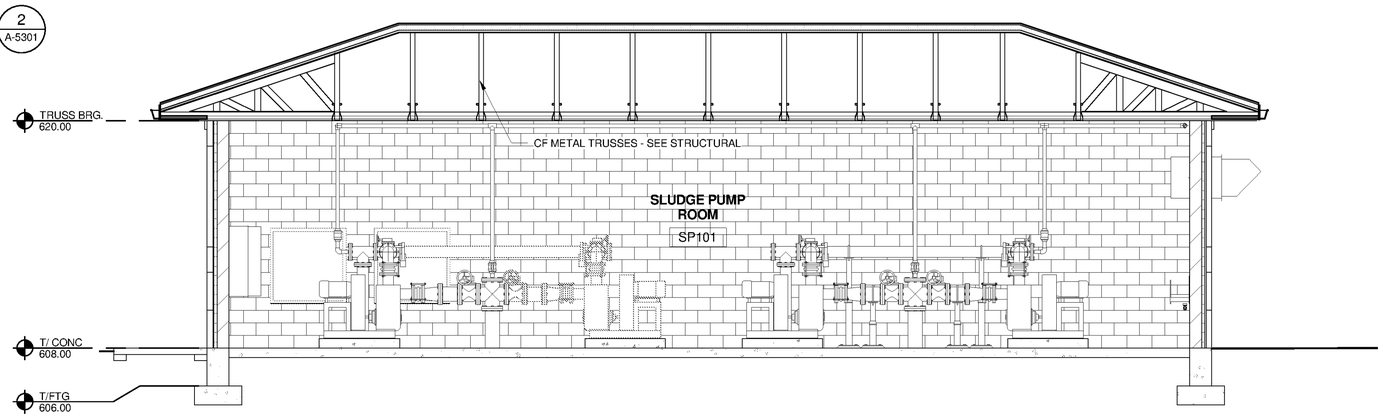

C A-5102 SECTION
SCALE: 1/4" = 1'-0"

SPRAY POLYURETHANE FOAM INSULATION NOTE:
WALLS (R-9 MIN.) BASIS OF DESIGN HENRY PERMAX 2.0
CLOSE CELL SPRAY POLYURETHANE FOAM INSULATION

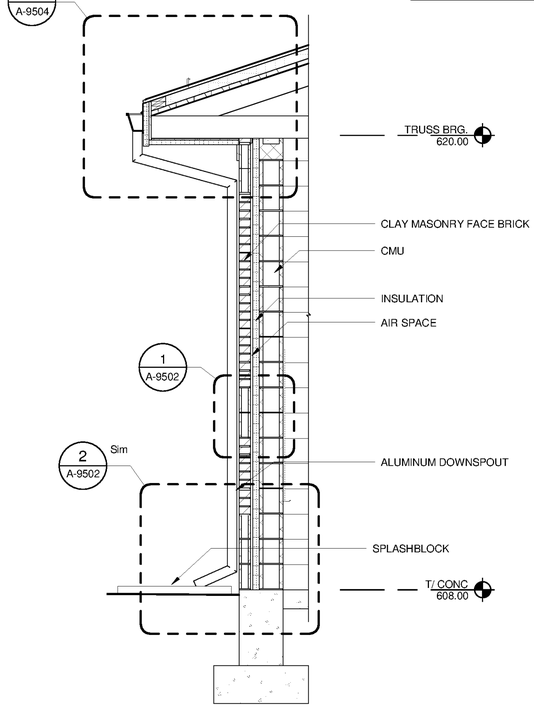

3 A-5201 WALL SECTION 3
SCALE: 1/2" = 1'-0"

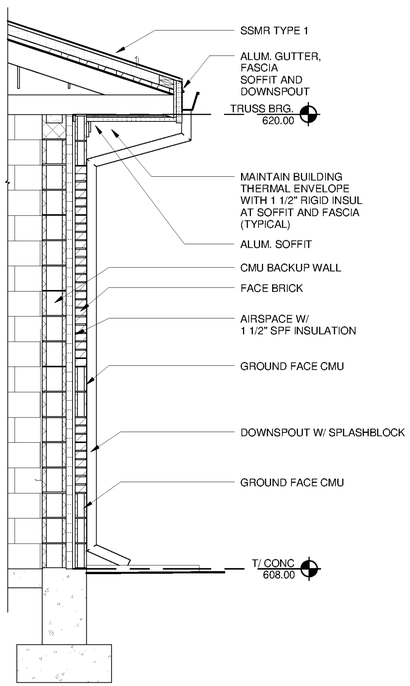

2 A-5301 WALL SECTION 2
SCALE: 1/2" = 1'-0"

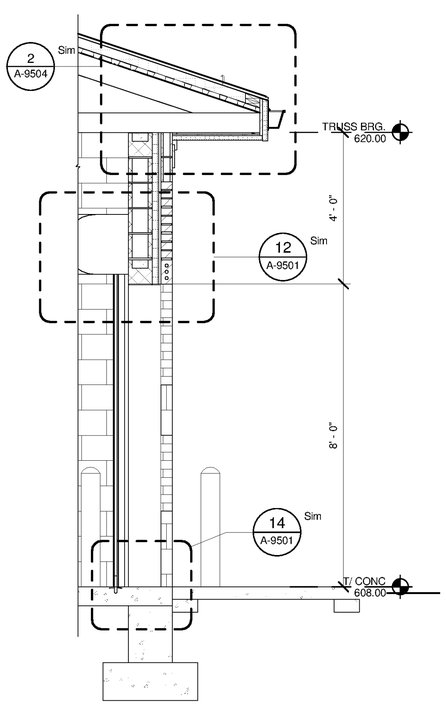

5 A-5201 WALL SECTION
SCALE: 1/2" = 1'-0"

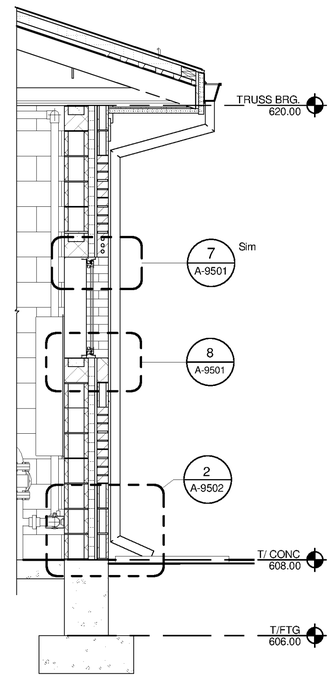

4 A-5201 WALL SECTION 4
SCALE: 1/2" = 1'-0"

0 1'-0" 2'-0" 4'-0"
SCALE: 1/2" = 1'-0"

0 2'-0" 4'-0" 8'-0"
SCALE: 1/4" = 1'-0"

TETRA TECH
www.tetratech.com
101 QUALITY CIRCLE, SUITE 140
HUNTSVILLE, ALABAMA 35806
PHONE: (256) 424-4077 FAX: (256) 424-4097

BID SET

STATE OF ALABAMA
Q QUINTEN BIAGI JR
LICENSED
6512
REGISTERED ARCHITECT
10/27/14

MARK	DATE	DESCRIPTION	BY

HUNTSVILLE UTILITIES
SOUTHEAST WATER TREATMENT PLANT
THICKENED SLUDGE PUMP STATION SECTIONS

Project No.:	200-11740-10003
Designed By:	Q BIAGI
Drawn By:	Q BIAGI
Checked By:	D GALANTE

A-5301

Copyright: Tetra Tech

Bar Measures 1 inch

9/30/2014 4:38:08 PM C:\Users\brent.fox\Documents\WTP-11740-S-THCKPS_brent.fox.rvt