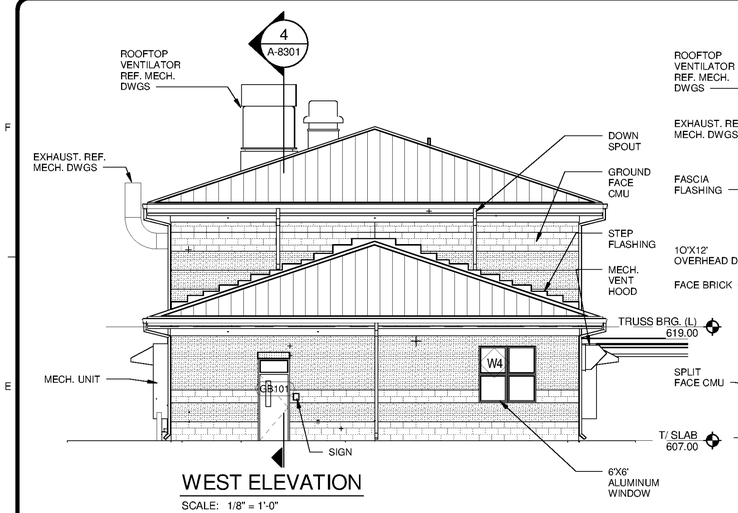

WEST ELEVATION

SCALE: 1/8" = 1'-0"

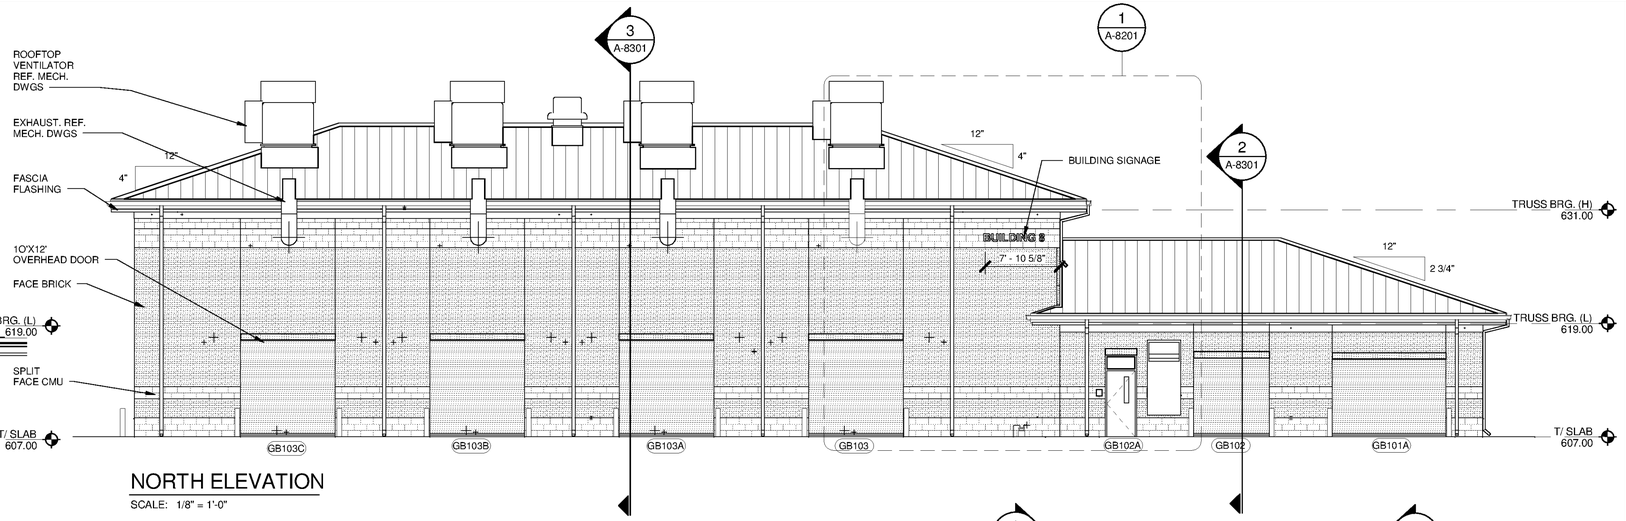

NORTH ELEVATION

SCALE: 1/8" = 1'-0"

GENERAL NOTES - MASONRY VENTS AND WEEPS	
1	VERTICAL JOINT MASONRY VENTS LOCATED AT TOP OF WALL SHALL BE MODULAR INSERTS WITH INSECT RESISTANT VENT OPENINGS.
2	VENTS SHALL BE SPACE @ 24" O.C. IN FACE BRICK OR AT 16" O.C. IN GROUND FACE MASONRY.
3	WEEPS AT WALL BASE SHALL BE LOCATED ABOVE THROUGHWALL FLASHING AND BE TUBE AND WICK OR INSECT RESISTANT VENT AND WICK CONSTRUCTION
4	WEEPS SHALL BE SPACE @ 24" O.C. IN FACE BRICK OR AT 16" O.C. IN GROUND FACE MASONRY.

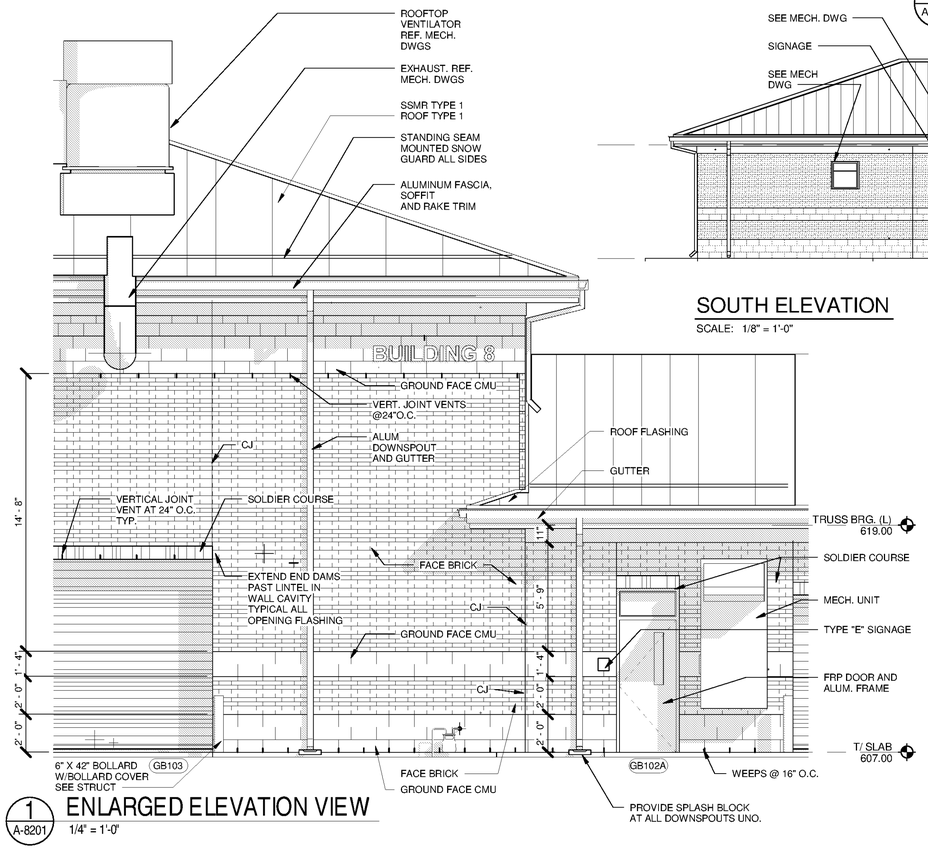

1 A-8201 — ENLARGED ELEVATION VIEW

1/4" = 1'-0"

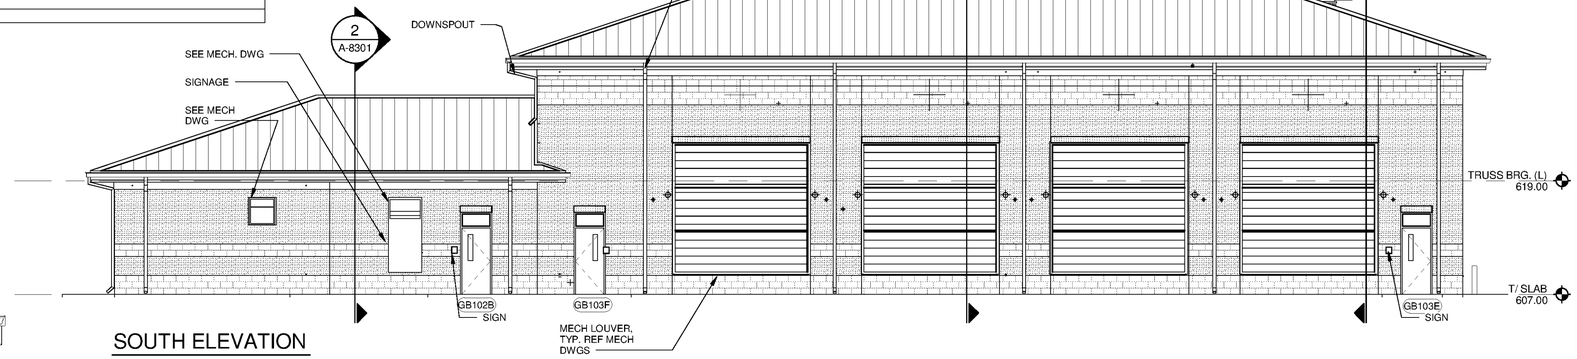

SOUTH ELEVATION

SCALE: 1/8" = 1'-0"

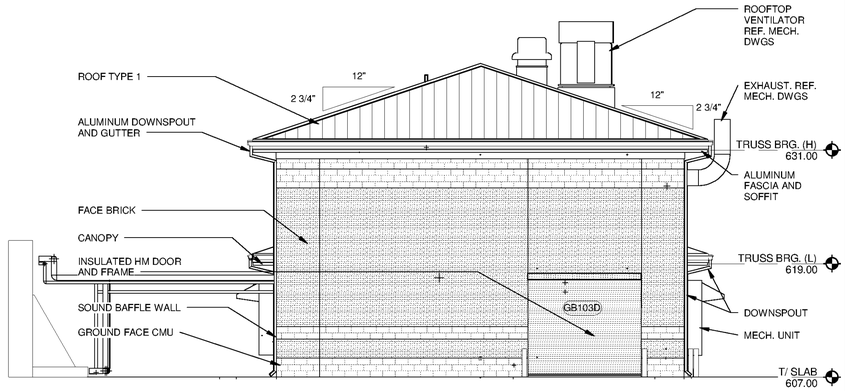

EAST ELEVATION

SCALE: 1/8" = 1'-0"

TETRA TECH
www.tetratech.com
101 QUALITY CIRCLE, SUITE 140
HUNTSVILLE, ALABAMA 35806
PHONE: (256) 424-4077 FAX: (256) 424-4097

BID SET

STATE OF ALABAMA — J. QUINTEN BRACE JR — REGISTERED ARCHITECT — 6512 — 10/24/14

MARK	DATE	DESCRIPTION	BY

HUNTSVILLE UTILITIES

SOUTHEAST WATER TREATMENT PLANT

GENERATOR BUILDING ARCHITECTURAL EXTERIOR ELEVATIONS

Project No.:	200-11740-10003
Designed By:	Q. BIAGI
Drawn By:	Q. BIAGI
Checked By:	D. GALANTE

A-8201

Copyright: Tetra Tech

Bar Measures 1 inch

9/30/2014 1:55:59 PM C:\Users\brent.fox\Documents\WTP-11740-GENATR-Central_brent.fox.rvt