ROOM SCHEDULE

ROOM NUMBER	ROOM NAME	FLOOR MATERIAL	FLOOR FINISH	WALL FINISH	CEILING MATERIAL	CEILING FINISH	CEILING HEIGHT	COMMENTS
G103	CRAWL SPACE	CONCRETE	EPOXY PAINT	PAINT	CONCRETE	PAINT	VARIES	CEILING HEIGHT VARIES
GB-101	GARAGE	CONCRETE	EPOXY PAINT	PAINT	METAL	PAINT	VARIES	CEILING HEIGHT VARIES
GB-102	ELECTRICAL GEAR	CONCRETE	EPOXY PAINT	PAINT	METAL	PAINT	VARIES	CEILING HEIGHT VARIES
GB-103	GENERATOR BAY	CONCRETE	EPOXY PAINT	PAINT	METAL	PAINT		CEILING HEIGHT VARIES

DOOR SCHEDULE

DOOR NO.	DOOR TYPE	DOOR MATERIAL	DOOR WIDTH	DOOR HEIGHT	DOOR THICKNESS	DOOR RATING	FRAME TYPE	FRAME MATERIAL	FRAME RATING	HDW SET	SIGN TYPE	REMARKS	ASSEMBLY CODE	ASSEMBLY DESCRIPTION
GB101	N	HM	3' - 0"	7' - 0"	1 3/4"	NONE	F5	HM	NONE	6	S1			
GB101A	OHC 3		12' - 0"	10' - 0"	2 5/8"	NONE		GALV. STEEL	NONE				B2030220	Exterior Solid Doors - Steel
GB102	OHC 1		8' - 0"	10' - 0"	2 5/8"	NONE		GALV. STEEL	NONE				B2030410	Overhead Doors
GB102A	N	HM	3' - 0"	7' - 0"	1 3/4"	NONE	F5	HM	NONE	6	S1			
GB102B	N	HM	3' - 0"	7' - 0"	1 3/4"	NONE	F5	HM	NONE	6	S1			
GB102C	F	WD	3' - 0"	7' - 0"	1 3/4"	-	F1	HM	-	-				
GB103	OHC 2	GALV. STEEL	10' - 0"	12' - 0"	2 5/8"	NONE	OHC 2	GALV. STEEL	NONE		NONE		B2030410	Overhead Doors
GB103A	OHC 2	GALV. STEEL	10' - 0"	12' - 0"	2 5/8"	NONE	OHC 2	GALV. STEEL	NONE		NONE		B2030410	Overhead Doors
GB103B	OHC 2	GALV. STEEL	10' - 0"	12' - 0"	2 5/8"	NONE	OHC 2	GALV. STEEL	NONE		NONE		B2030410	Overhead Doors
GB103C	OHC 2	GALV. STEEL	10' - 0"	12' - 0"	2 5/8"	NONE	OHC 2	GALV. STEEL	NONE		NONE		B2030410	Overhead Doors
GB103D	OHC 4	GALV. STEEL	12' - 0"	12' - 0"	2 5/8"	NONE	OHC 4	GALV. STEEL	NONE		NONE		B2030410	Overhead Doors
GB103E	N	HM	3' - 0"	7' - 0"	1 3/4"	NONE	F5	HM	NONE	6	S1			
GB103F	N	HM	3' - 0"	7' - 0"	1 3/4"	NONE	F5	HM	NONE	6	S1			

COLOR LIST

ABBREVIATION	DESCRIPTION	MANUFACTURER	MODEL / PATTERN	COLOR	LOCATION
ADF-1	ALUMIMUN PASSAGE DOOR FRAMES	KYNAR 500	PVDF RESIN BASE	SKY BLUE	ALL BUILDINGS
AL-1	DRAINABLE BLADE ARCHITECTURAL LOUVERS	GREENHECK	PVDF RESIN BASE	SKY BLUE	ALL BUILDINGS
BR-1	FACE BRICK	GENERAL SHALE	C652 RED CENTENNIAL	RED	ALL BUILDINGS
CJ-2	CONTROL JOINT SEALANT BRICK / CMU				MATCH BRICK COLOR
CP-1	COPING	KYNAR 500	PVDF RESIN BASE	SKY BLUE	
DS-1	DOWNSPOUTS		PVDF RESIN BASE	SKYBLUE	GUTTERS AND DOWNSPOUTS
FRP-1	FIBER REINFORCED PLASTIC DOORS	CLINE	PEBBLEGRAIN	BEIGE	EXTERIOR DOORS UNO
GFCMU-1	GROUND FACE CMU ACCENT BANDS	TRENYYTH	TRENDSTONE	WILLIAMSBURG GREY	ACCENT BANDS ALL BUILDINGS
H-1/S	HARDENER / SEALER				
MM-1	MASONRY MORTAR	MASONRY MORTAR	BRIXMENT	OC OLD COLONIAL	ALL EXTERIOR CLAY MASONRY WALLS
PC-1	PAINT COLOR 1 BASE COLOR	SHERMAN WILLIAMS	SW0050	CLASSIC LIGHT BUFF	ALL INTERIOR WALLS UNO
PC-2	PAINT COLOR 2 HM DOOR FRAMES	SHERMAN WILLIAMS	SW 0037	MORRIS ROOM GREY	INTERIOR HM DOORS & FLOOR PAINT
PC-3	PAINT COLOR 3 INTERIOR HM DOORS AND ACCENT WALLS	SHERMAN WILLIAMS	SW 0042	RUSKIN ROOM GREEN	INTERIOR HM DOOR FRAMES & ACCENT WALL AS NOTED
PC-4	PAINT COLOR 4 CEILINGS	SHERMAN WILLIAMS	SW 7757	HIGH REFLECTIVE WHITE	CEILINGS UNO
SS-3	SOLID SURFACING WINDOW SILLS	DUPONT CORIAN		MEDEA	WINDOW SILLS
SSMR-1	STANDING SEAM METAL ROOF	FIRESTONE KYNAR 500	PVDF RESIN BASE	SKYBLUE SR	

LISTED MANUFACTURER NOTE:

MANUFACTURERS ARE REFERENCED TO ESTABLISH STYLE, SIZE, COLOR AND MATERIAL CHARACTERISTICS AND ARE NOT INTENDED TO LIMIT SELECTIONS FROM OTHER MANUFACTURERS. WHEN AN ALTERNATE SELECTION IS SUBMITTED, SUBMITTALS SHALL HAVE INCLUDED THE MATERIAL LISTED FOR COMPARISION.

FOR PURPOSE OF COLOR CONSISTANCY - KYNAR 500 SKY BLUE EQUALS FEDERAL STANDARD 595 COLOR 25183.

SIGNAGE SCHEDULE

BUILDING	ROOM NO.	ROOM NAME	SIGN TYPE	LOCATION	MESSAGE	NOTES
GENERATOR	GB-101	GARAGE	S-1	ALL EXTERIOR MANDOORS		AUTHORIZED ENTRY ONLY
GENERATOR	GB-102	ELECTRICAL GEAR	S-1	ALL EXTERIOR MANDOORS		AUTHORIZED ENTRY ONLY
GENERATOR	GB-103	GENERATOR BAY	S-1	ALL EXTERIOR MANDOORS		AUTHORIZED ENTRY ONLY
GENERATOR	G103	CRAWL SPACE				

NOTE 1. ALL EXTERIOR PASSAGE DOORS ARE TO HAVE A NUMERIC SIGN INDICATING A SEQUENCIAL NUMBERING SYSTEM FOR SITE DOOR IDENTIFICATION.

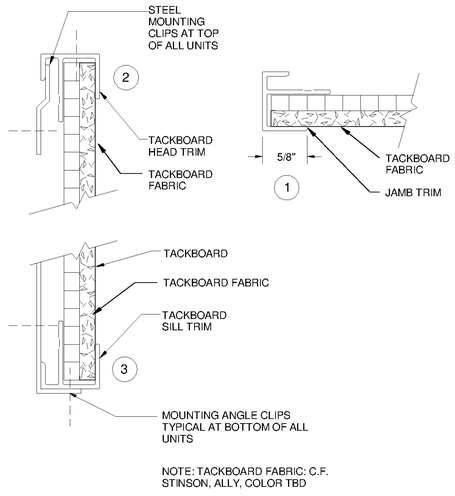

TACKBOARD DETAILS
4 SCALE: 6" = 1'-0"

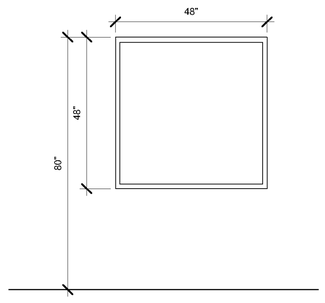

TYPICAL MOUNTING HEIGHTS
2 SCALE: 1/2" = 1'-0"

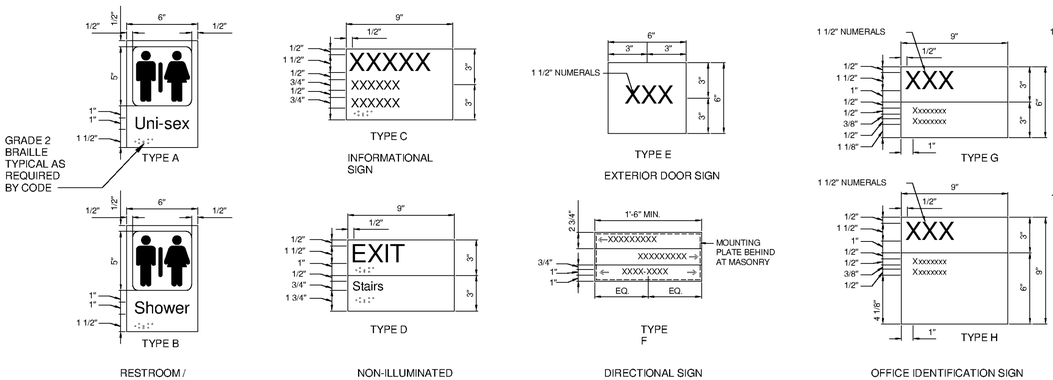

SIGNAGE TYPES
SCALE: NTS

TETRA TECH
www.tetratech.com
101 QUALITY CIRCLE, SUITE 140
HUNTSVILLE, ALABAMA 35806
PHONE: (256) 424-4077 FAX: (256) 424-4097

BID SET

STATE OF ALABAMA
J. QUINTIN BRACE JR
ARCHITECT
6512
REGISTERED ARCHITECT
10/27/14

MARK	DATE	DESCRIPTION	BY

HUNTSVILLE UTILITIES
SOUTHEAST WATER TREATMENT PLANT
ARCHITECTURAL SCHEDULES

Project No.:	200-11740-10003
Designed By:	Q.BIAGI
Drawn By:	Q.BIAGI
Checked By:	D.GALANTE

A-8401

Copyright: Tetra Tech

Bar Measures 1 inch

9/30/2014 1:56:09 PM C:\Users\brent.fox\Documents\WTP-11740-GENATR-Central_brent.fox.rvt