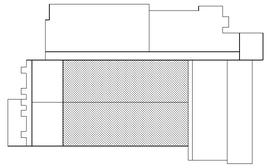

KEY PLAN
SCALE: 1" = 100'-0"

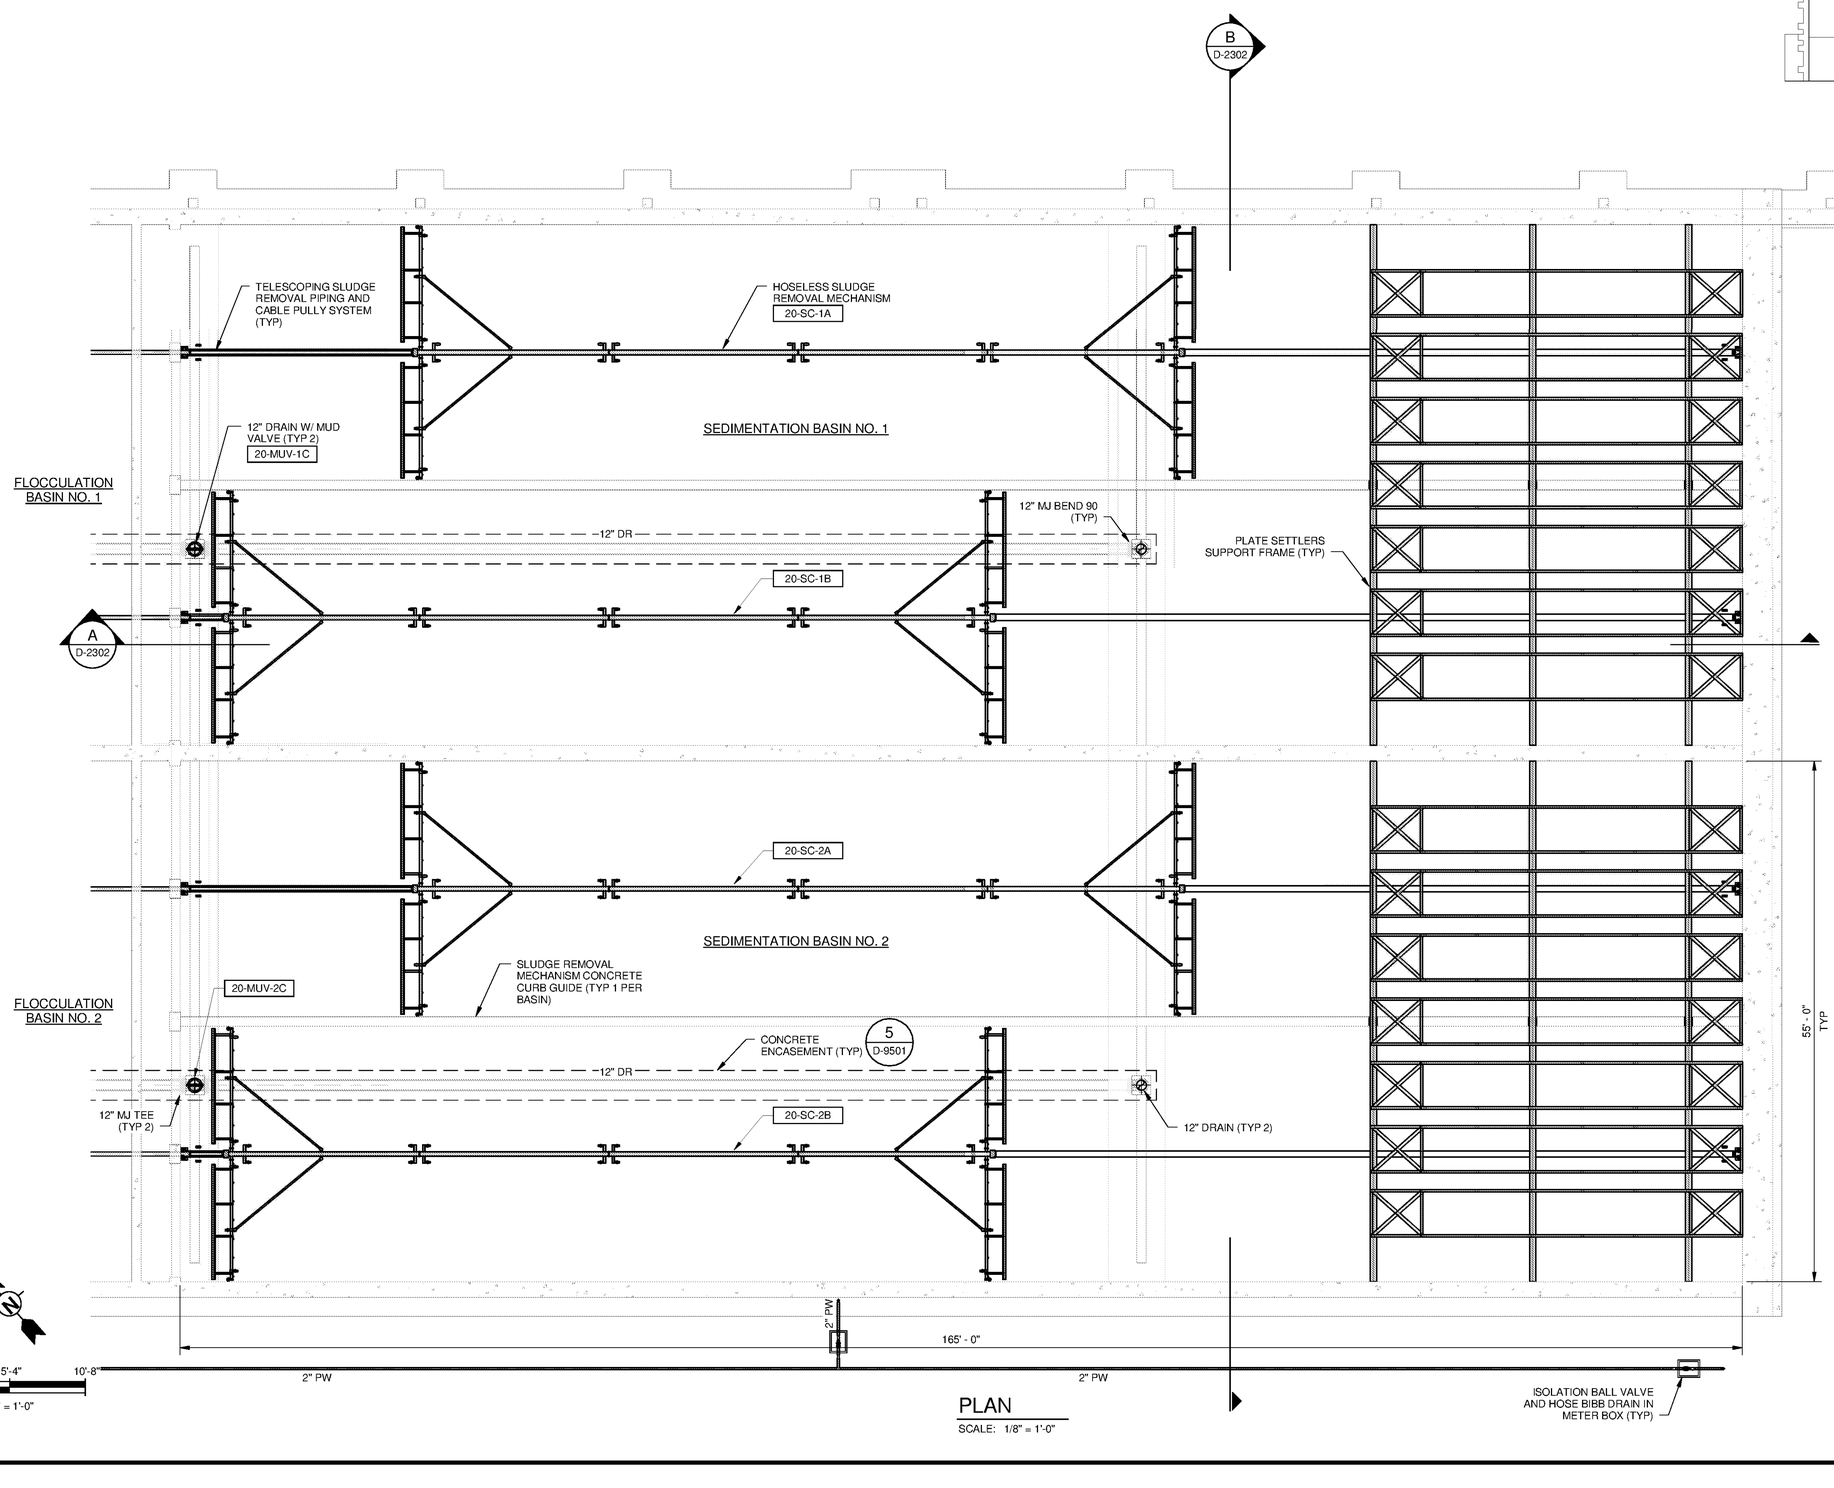

0 2'-8" 5'-4" 10'-8"
SCALE: 3/16" = 1'-0"

PLAN
SCALE: 1/8" = 1'-0"

TETRA TECH
www.tetratech.com
101 QUALITY CIRCLE, SUITE 140
HUNTSVILLE, ALABAMA 35806
PHONE: (256) 424-4077 FAX: (256) 424-4097

BID SET

ALABAMA LICENSED PROFESSIONAL ENGINEER
CHRISTIAN P. TERRELL
10126
10/17/14

MARK	DATE	DESCRIPTION	BY

HUNTSVILLE UTILITIES
SOUTHEAST WATER TREATMENT PLANT
SEDIMENTATION BASIN LOWER PLAN

Project No.:	200-11740-10003
Designed By:	JCB
Drawn By:	JTE
Checked By:	JPT

D-2104

Copyright: Tetra Tech

Bar Measures 1 inch

10/17/2014 4:33:51 PM C:\Users\jon.evans\Desktop\Active Projects\Revit\WTP-11740-D-MAIN(PR_jon.evans.rvt