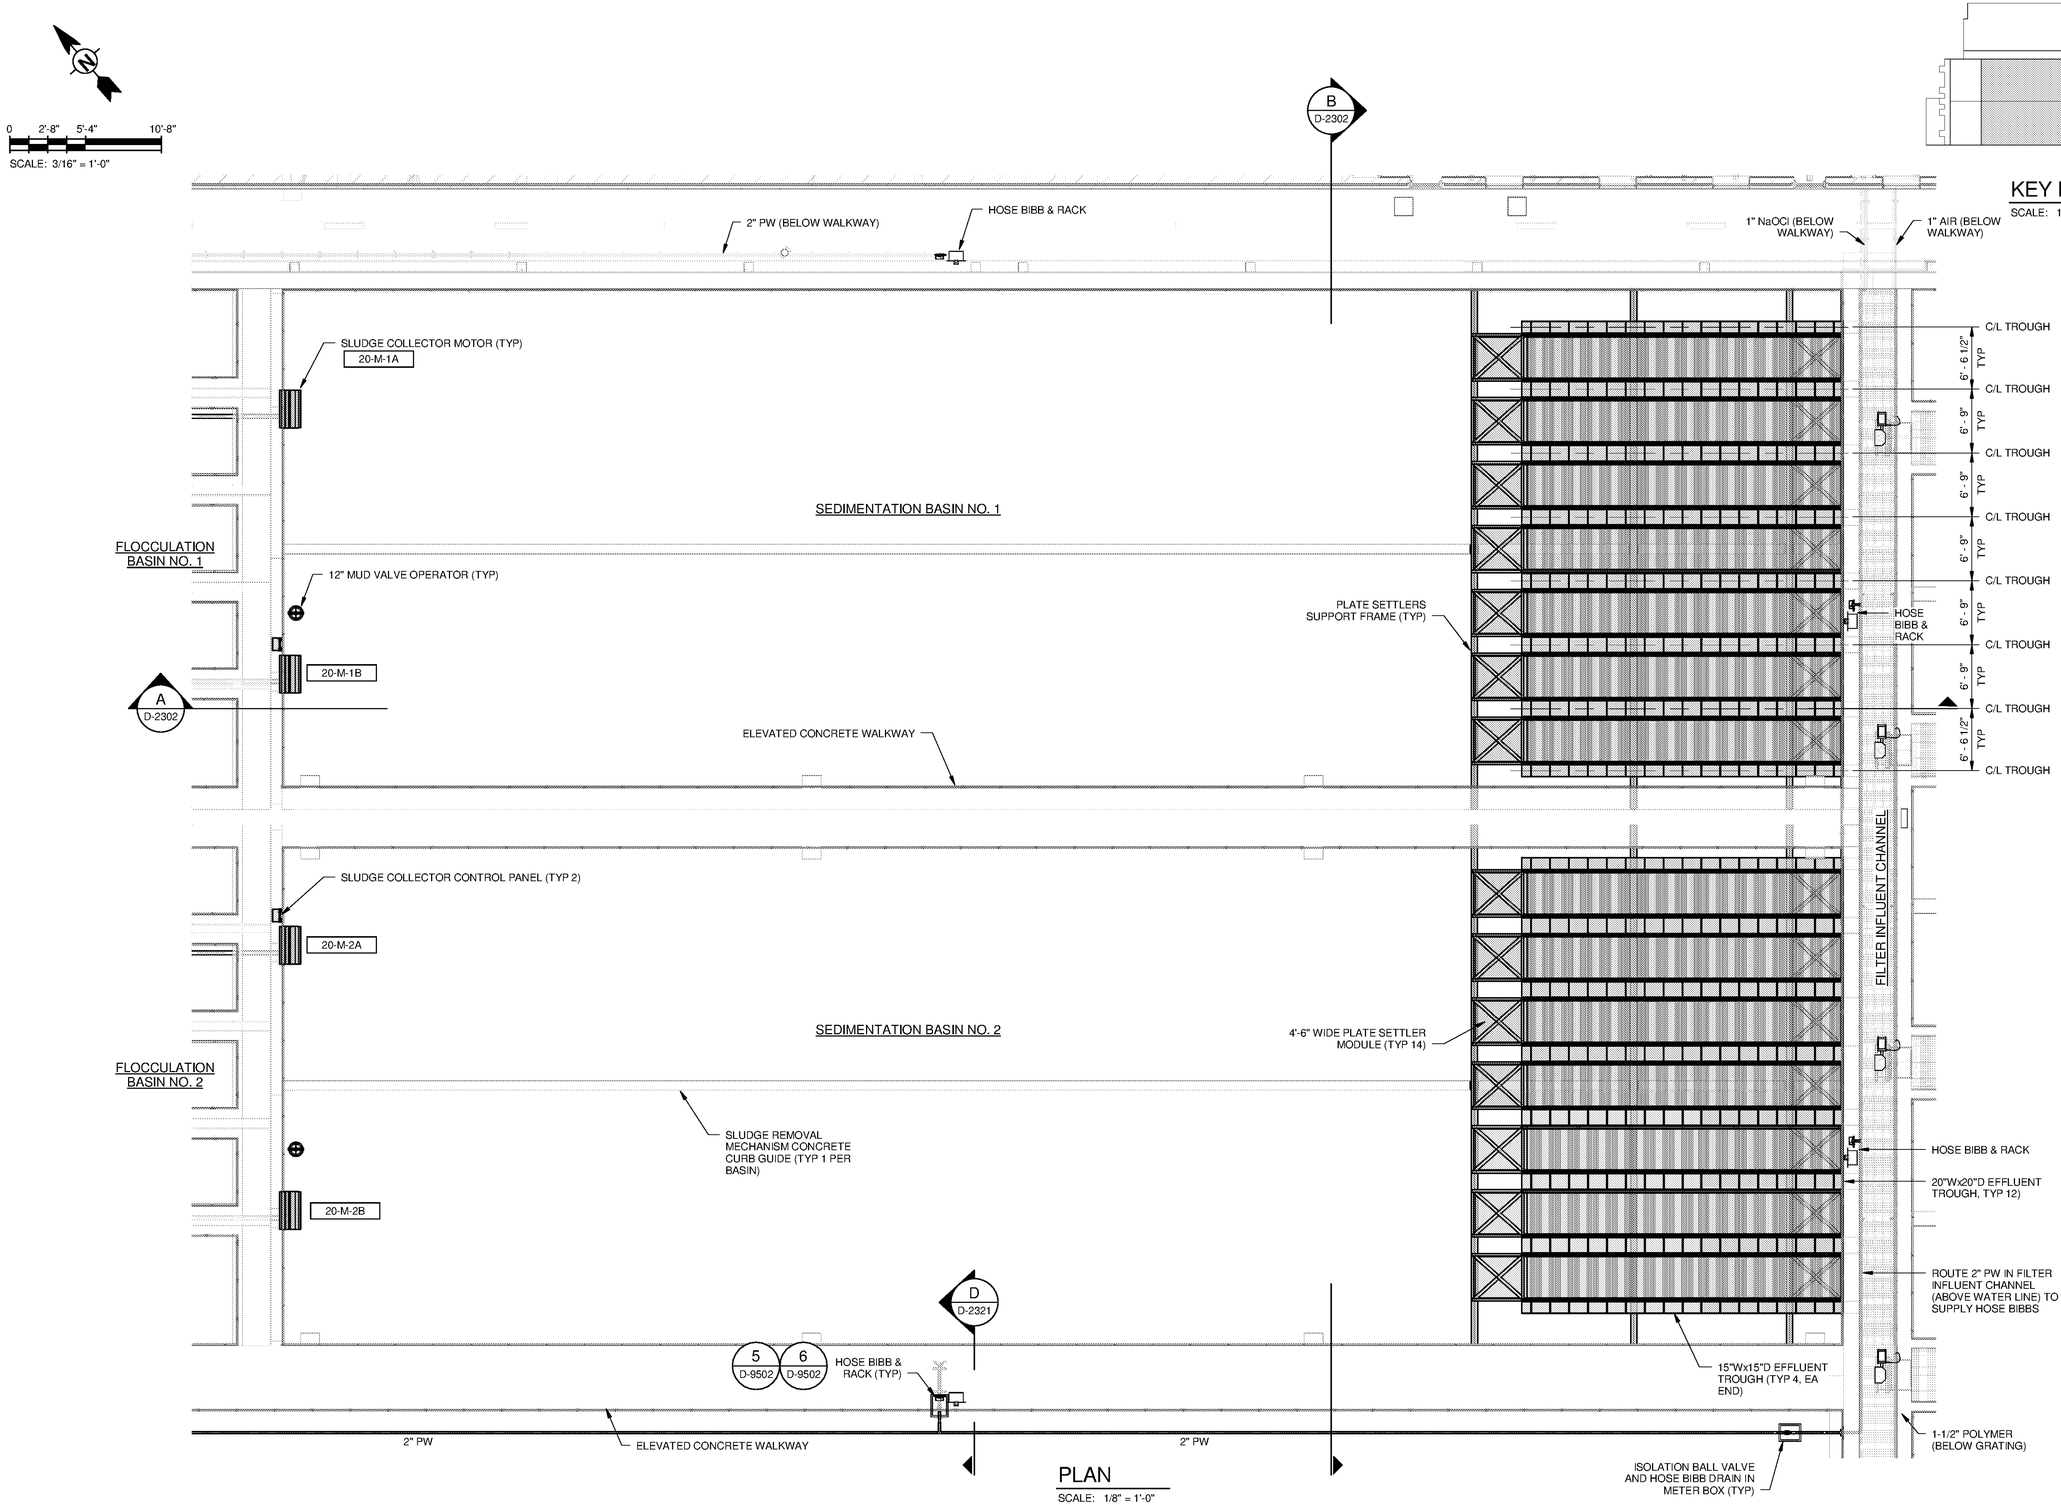


PLAN
SCALE: 1/8" = 1'-0"

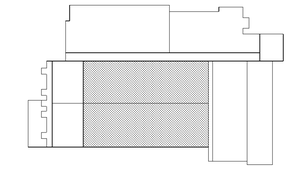

KEY PLAN
SCALE: 1" = 100'-0"

TETRA TECH
www.tetratech.com
101 QUALITY CIRCLE, SUITE 140
HUNTSVILLE, ALABAMA 35806
PHONE: (256) 424-4077 FAX: (256) 424-4097

BID SET

| MARK | DATE | DESCRIPTION | BY |
|---|---|---|---|

HUNTSVILLE UTILITIES
SOUTHEAST WATER TREATMENT PLANT
SEDIMENTATION BASIN UPPER PLAN

| | |
|---|---|
| Project No.: | 200-11740-10003 |
| Designed By: | JCB |
| Drawn By: | JTE |
| Checked By: | JPT |

D-2105

Copyright: Tetra Tech

Bar Measures 1 inch

10/17/2014 4:34:22 PM C:\Users\jon.evans\Desktop\Active Projects\Revit\WTP-11740-D-MAINPR_jon.evans.rvt