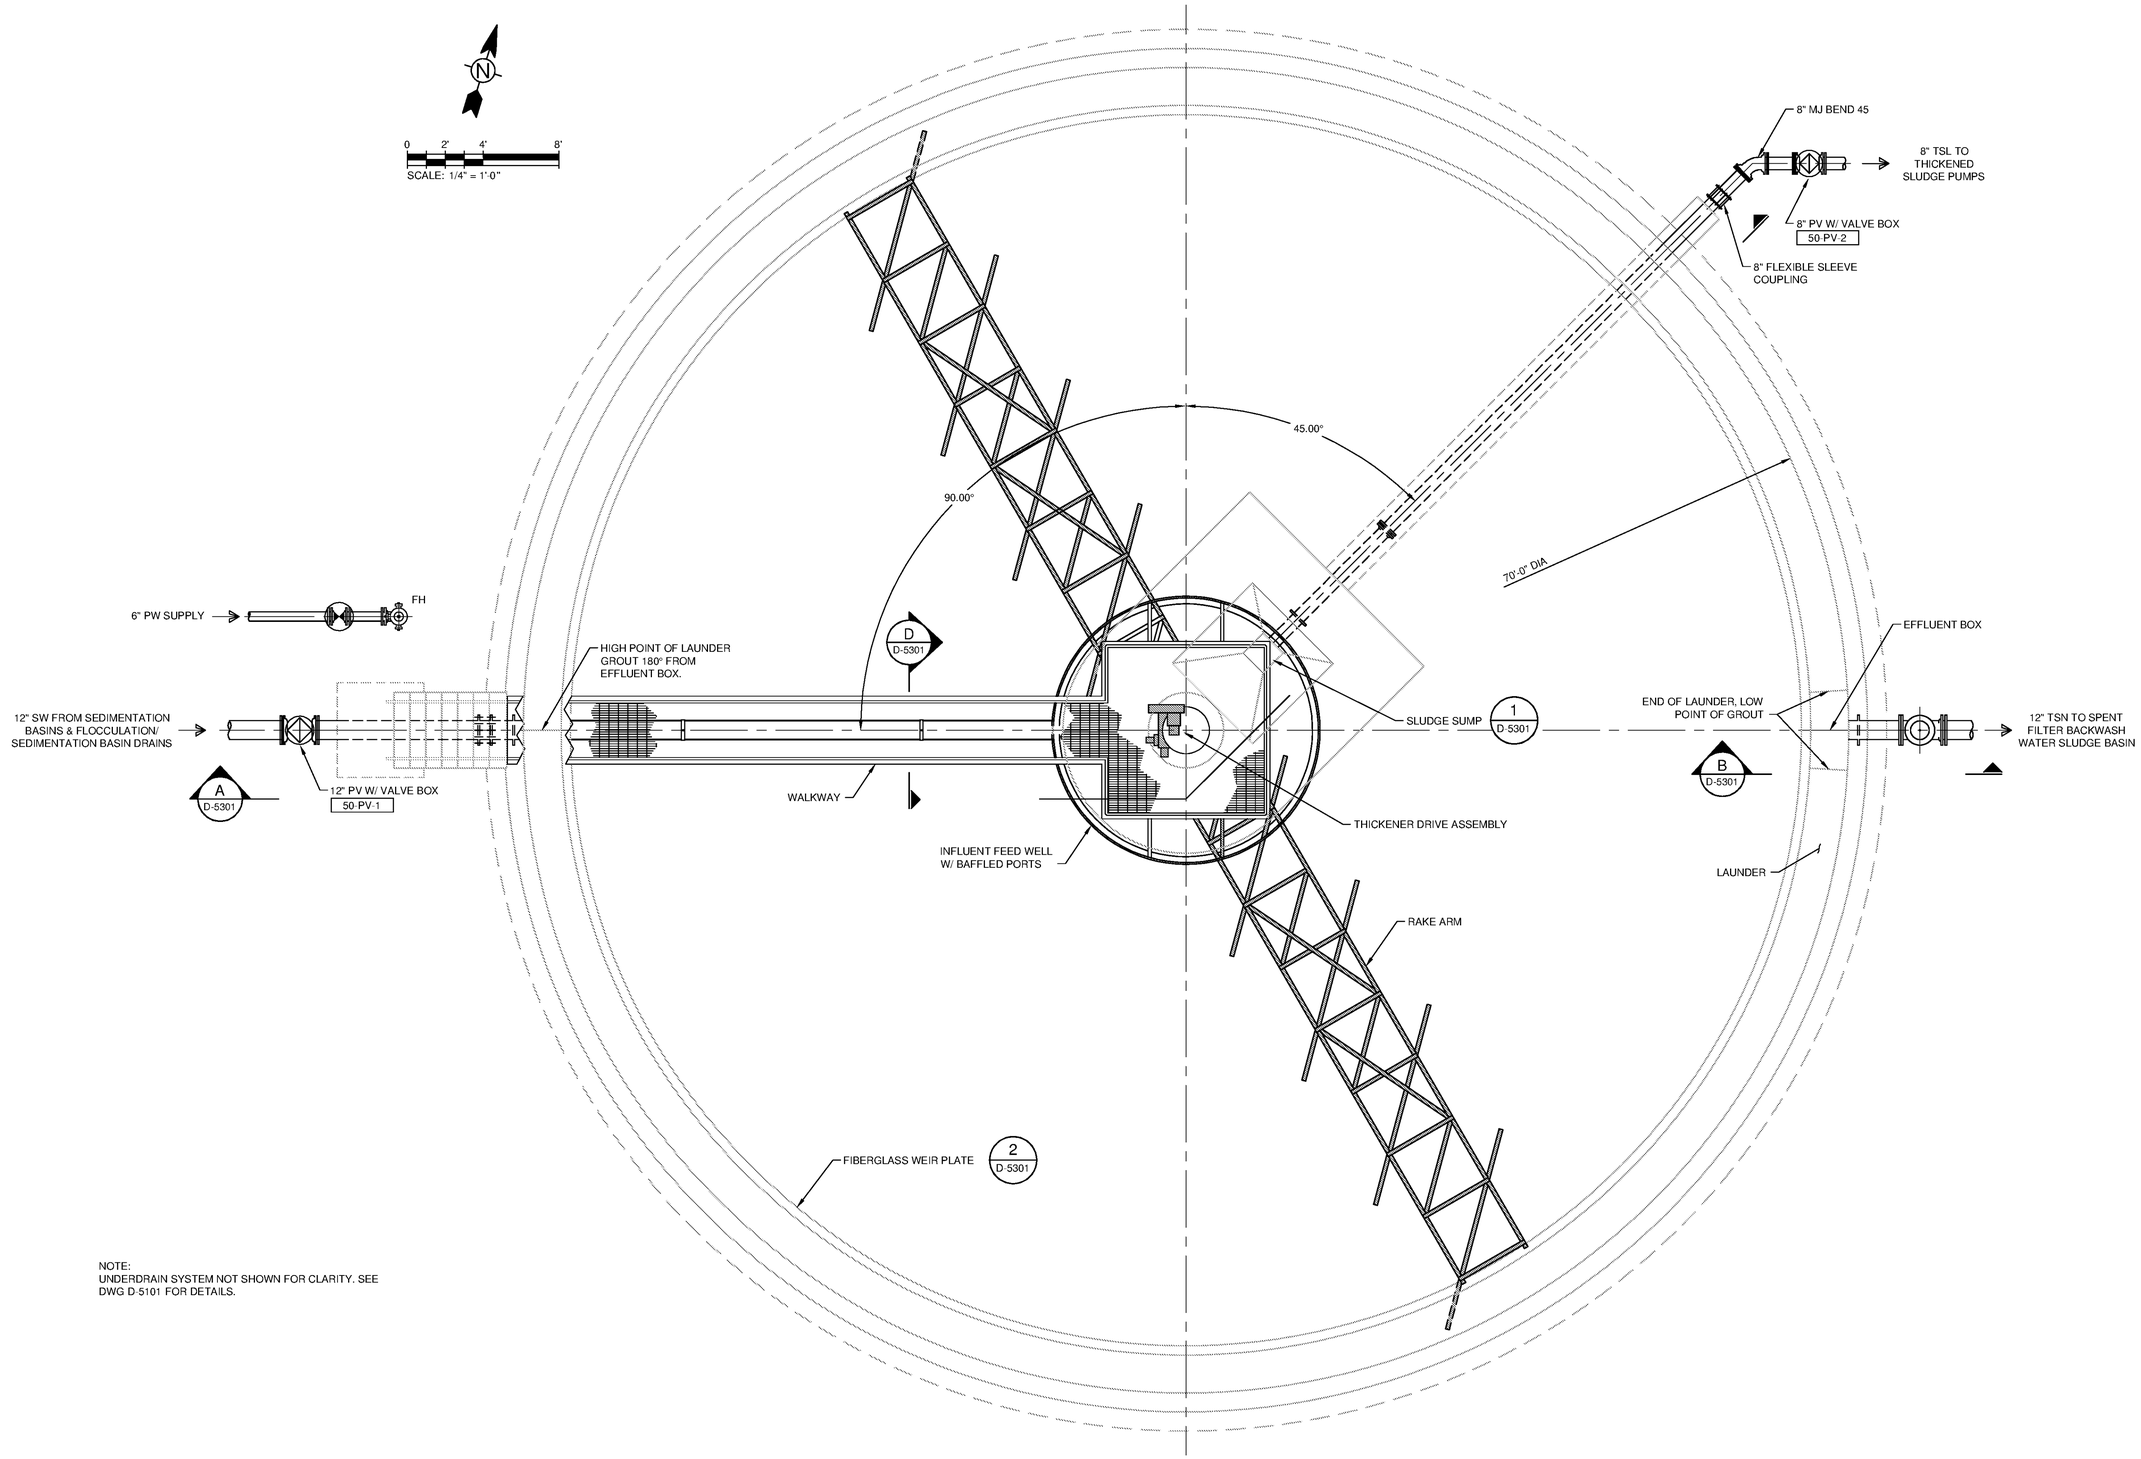

NOTE:
UNDERDRAIN SYSTEM NOT SHOWN FOR CLARITY. SEE DWG D-5101 FOR DETAILS.

PLAN
SCALE: 1/4"=1' 0"

TETRA TECH
www.tetratech.com
101 QUALITY CIRCLE, SUITE 140
HUNTSVILLE, ALABAMA 35806
PHONE: (256) 424-4077 FAX: (256) 424-4097

BID SET

ALABAMA LICENSED PROFESSIONAL ENGINEER CHRISTIAN P. TANNER 10/24/14

MARK	DATE	DESCRIPTION	BY

HUNTSVILLE UTILITIES
SOUTHEAST WATER TREATMENT PLANT

SLUDGE THICKENER EQUIPMENT PLAN

Project No.:	200-11740-10003
Designed By:	SGN
Drawn By:	SGN
Checked By:	JPT

D-5102

Copyright: Tetra Tech

Bar Measures 1 inch

10/17/2014 3:47:51 PM - P:\ER\11740\200-11740-10003\CAD\SHEETFILES\TREATMENT PLANT\WTP D-5101 SLUDGE THICKENER EQUIPMENT PLAN.DWG - EVANS, JON