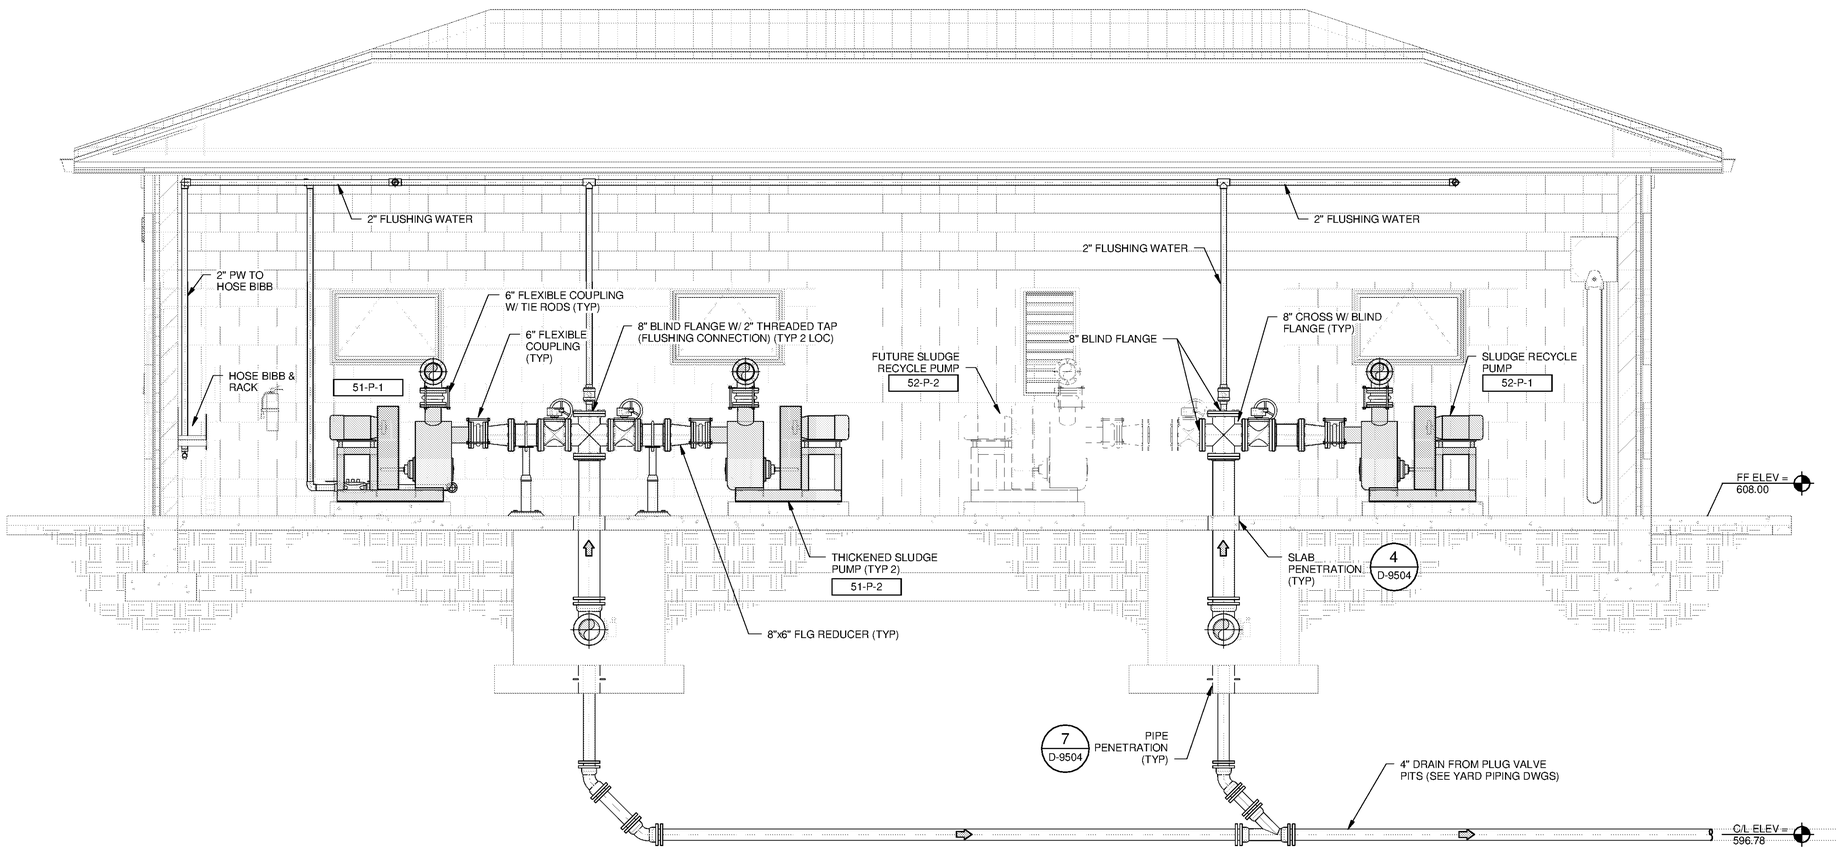

A SECTION
D-5103 SCALE: 3/8" = 1'-0"

TETRA TECH
www.tetratech.com
101 QUALITY CIRCLE, SUITE 140
HUNTSVILLE, ALABAMA 35806
PHONE: (256) 424-4077 FAX: (256) 424-4097

BID SET

MARK	DATE	DESCRIPTION	BY

HUNTSVILLE UTILITIES
SOUTHEAST WATER TREATMENT PLANT
THICKENED SLUDGE PUMP STATION SECTIONS

Project No.:	200-11740-10003
Designed By:	JPT
Drawn By:	JTE
Checked By:	JEC

D-5303

Copyright: Tetra Tech

Bar Measures 1 inch

10/17/2014 4:19:57 PM C:\Users\jon.evans\Desktop\Active Projects\Revit\WTP-11740-D-THCKPS_jon.evans.rvt