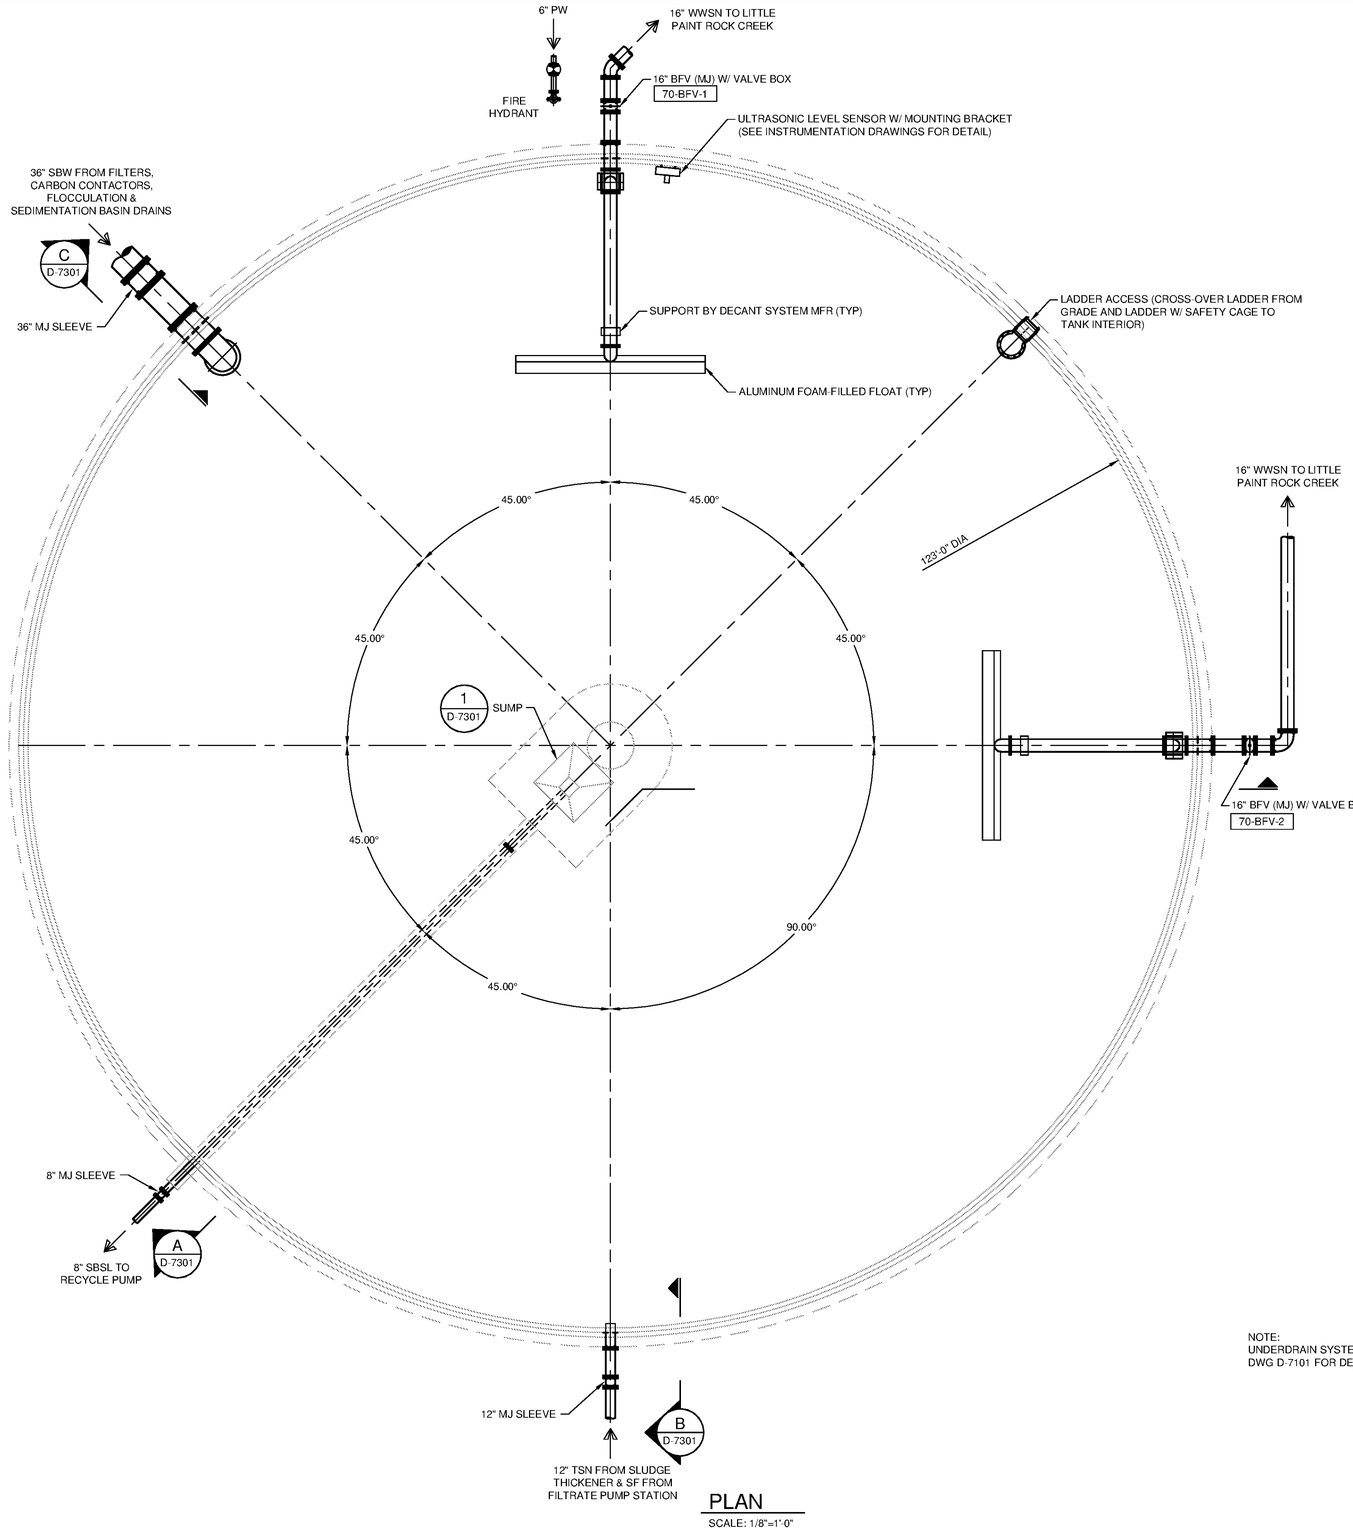

PLAN

SCALE: 1/8"=1'-0"

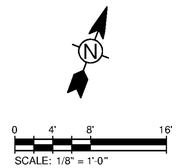

SCALE: 1/8" = 1'-0"

NOTE:
UNDERDRAIN SYSTEM NOT SHOWN FOR CLARITY. SEE DWG D-7101 FOR DETAILS.

TETRA TECH
www.tetratech.com
101 QUALITY CIRCLE, SUITE 140
HUNTSVILLE, ALABAMA 35806
PHONE: (256) 424-4077 FAX: (256) 424-4097

BID SET

ALABAMA LICENSED PROFESSIONAL ENGINEER CHRISTIAN P. TANNER 10/24/14

MARK	DATE	DESCRIPTION	BY

HUNTSVILLE UTILITIES

SOUTHEAST WATER TREATMENT PLANT

WASHWATER RECOVERY BASIN EQUIPMENT PLAN

Project No.:	200-11740-10003
Designed By:	SGN
Drawn By:	SGN
Checked By:	JPT

D-7102

Copyright: Tetra Tech

Bar Measures 1 inch

10/17/2014 3:49:31 PM - P:\IER\11740\200-11740-10003\CAD\SHEETFILES\TREATMENT PLANT\WTP D-7102 WASHWATER RECOVERY BASIN EQUIPMENT PLAN.DWG - EVANS, JON