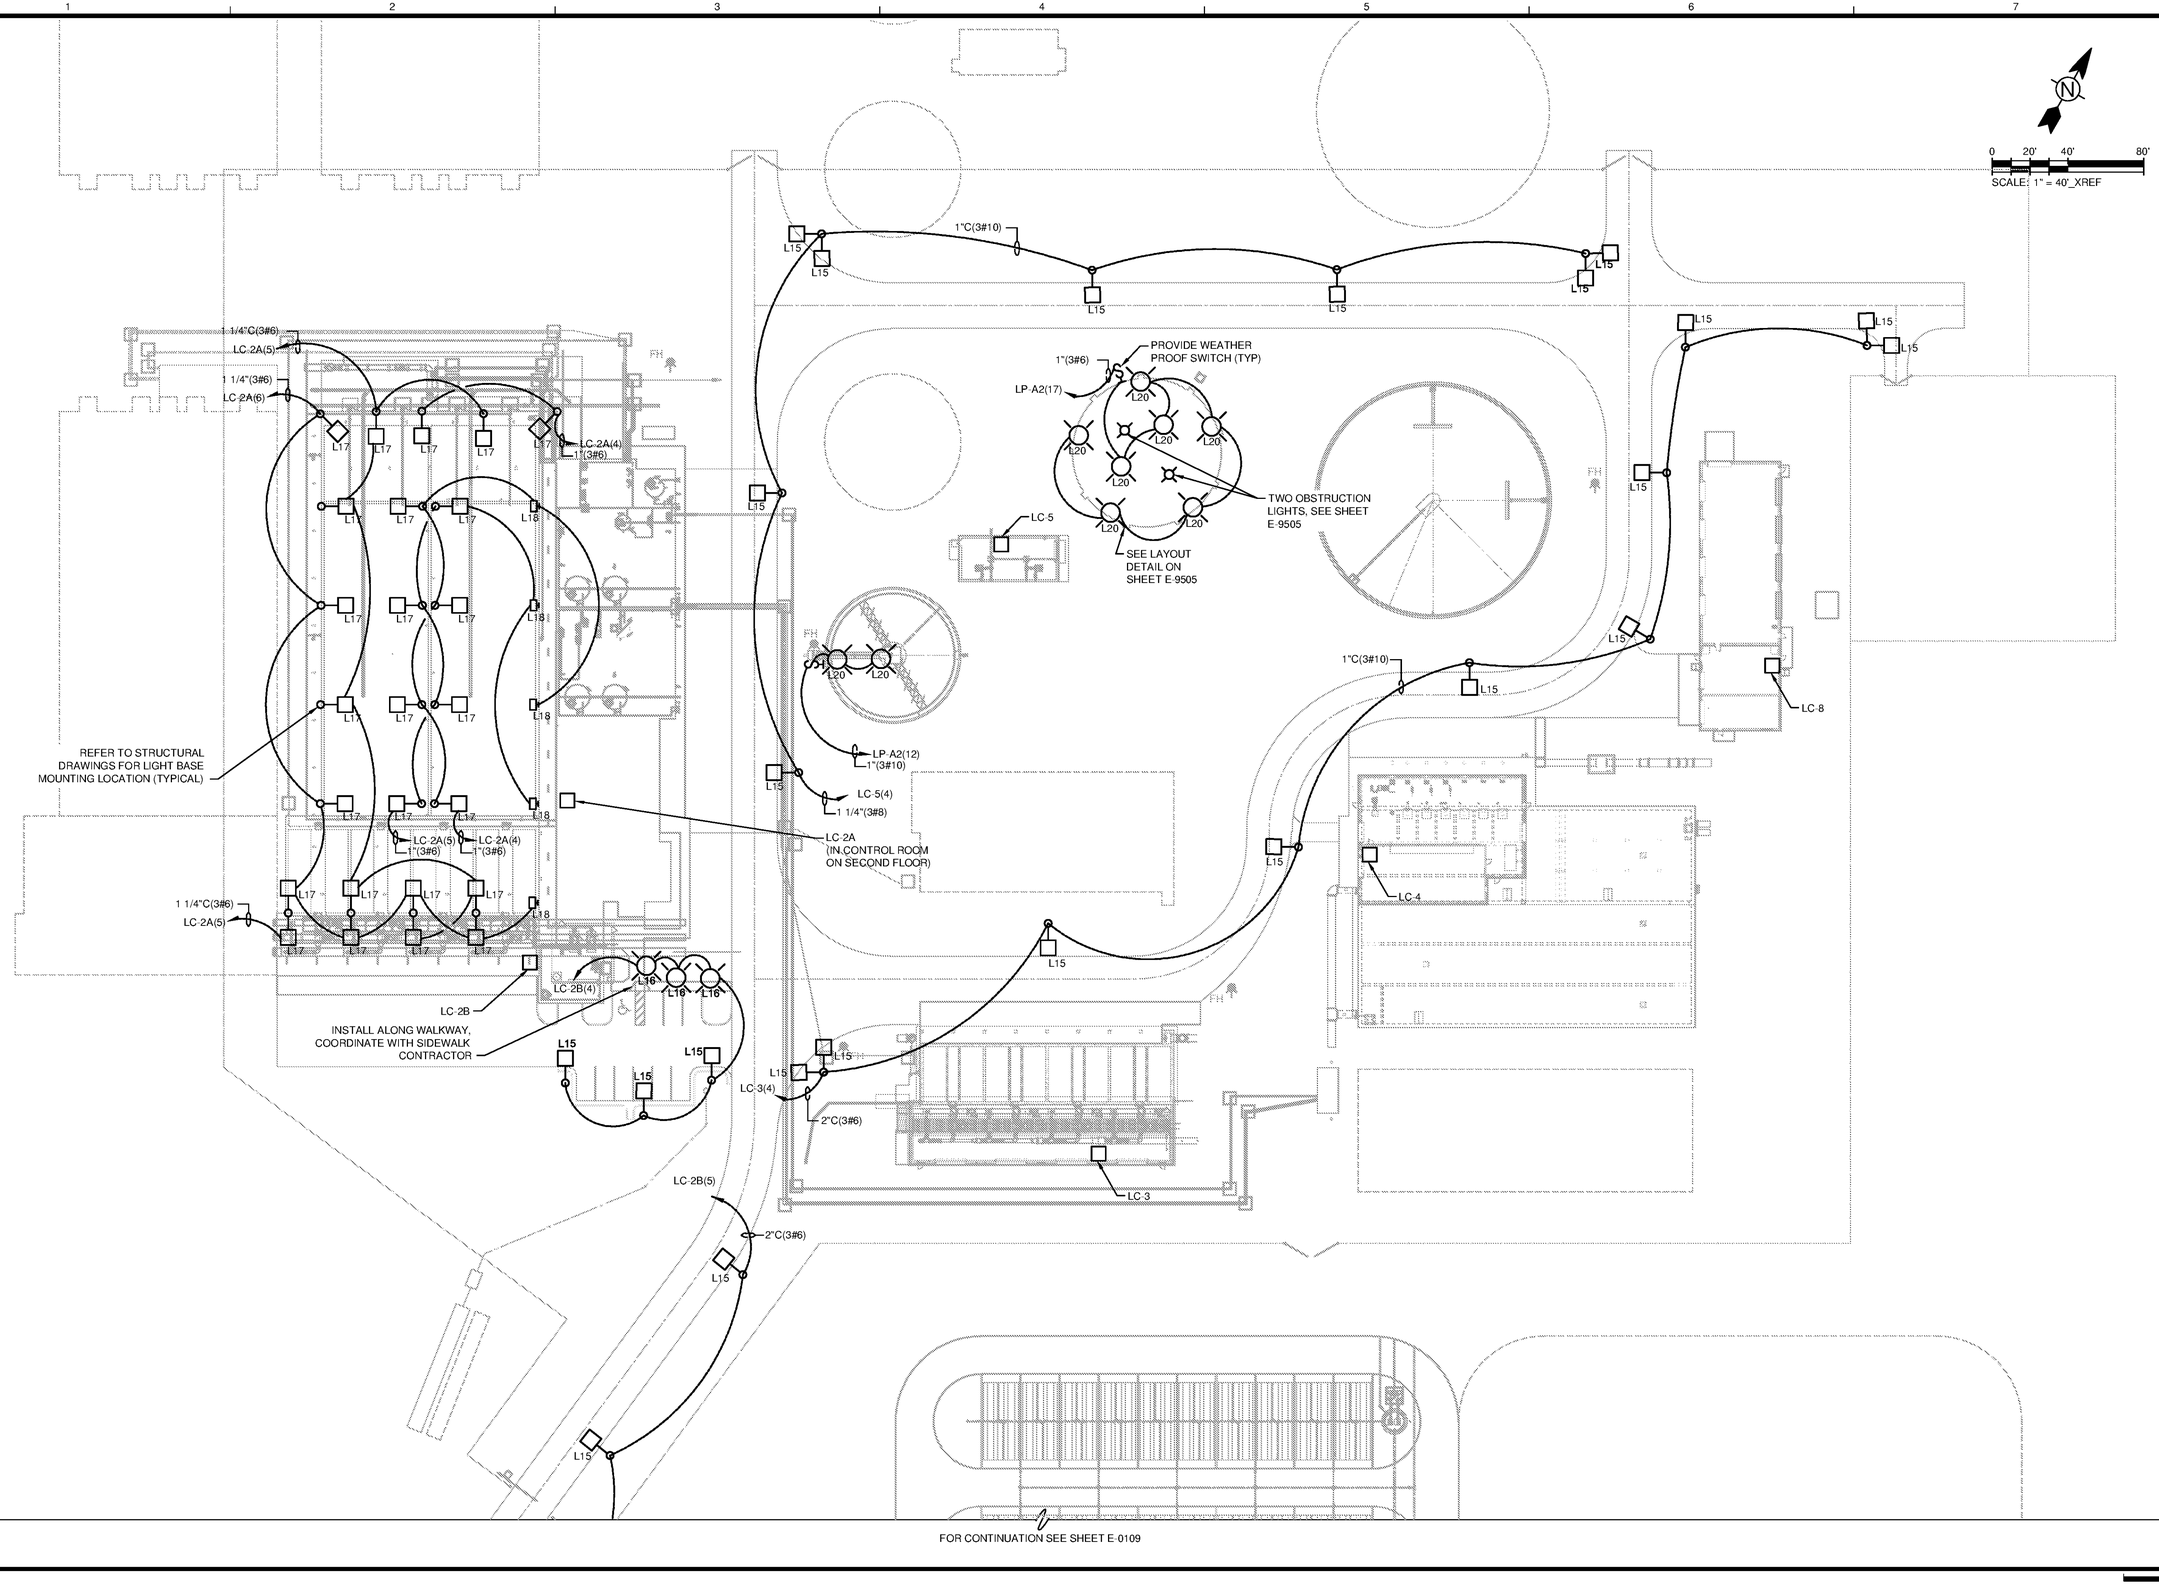

TETRA TECH
www.tetratech.com
101 QUALITY CIRCLE, SUITE 140
HUNTSVILLE, ALABAMA 35806
PHONE: (256) 424-4077 FAX: (256) 424-4097

BID SET

ALABAMA LICENSED No. 21939 PROFESSIONAL ENGINEER 10/15/14 ANDREW SUMNER

MARK	DATE	DESCRIPTION	BY

HUNTSVILLE UTILITIES
SOUTHEAST WATER TREATMENT PLANT

LIGHTING NORTH SITE PLAN

Project No.:	200-11740-10003
Designed By:	CSW
Drawn By:	TAC
Checked By:	DAB

E-0108

Copyright: Tetra Tech

Bar Measures 1 inch

10/17/2014 10:52:22 AM - P:\IER\11740\200-11740-10003\CAD\SHEETFILES\TREATMENT PLANT\WTP E-0108 LIGHTING SITE PLAN.DWG - CALZARETTA, TIMOTHY