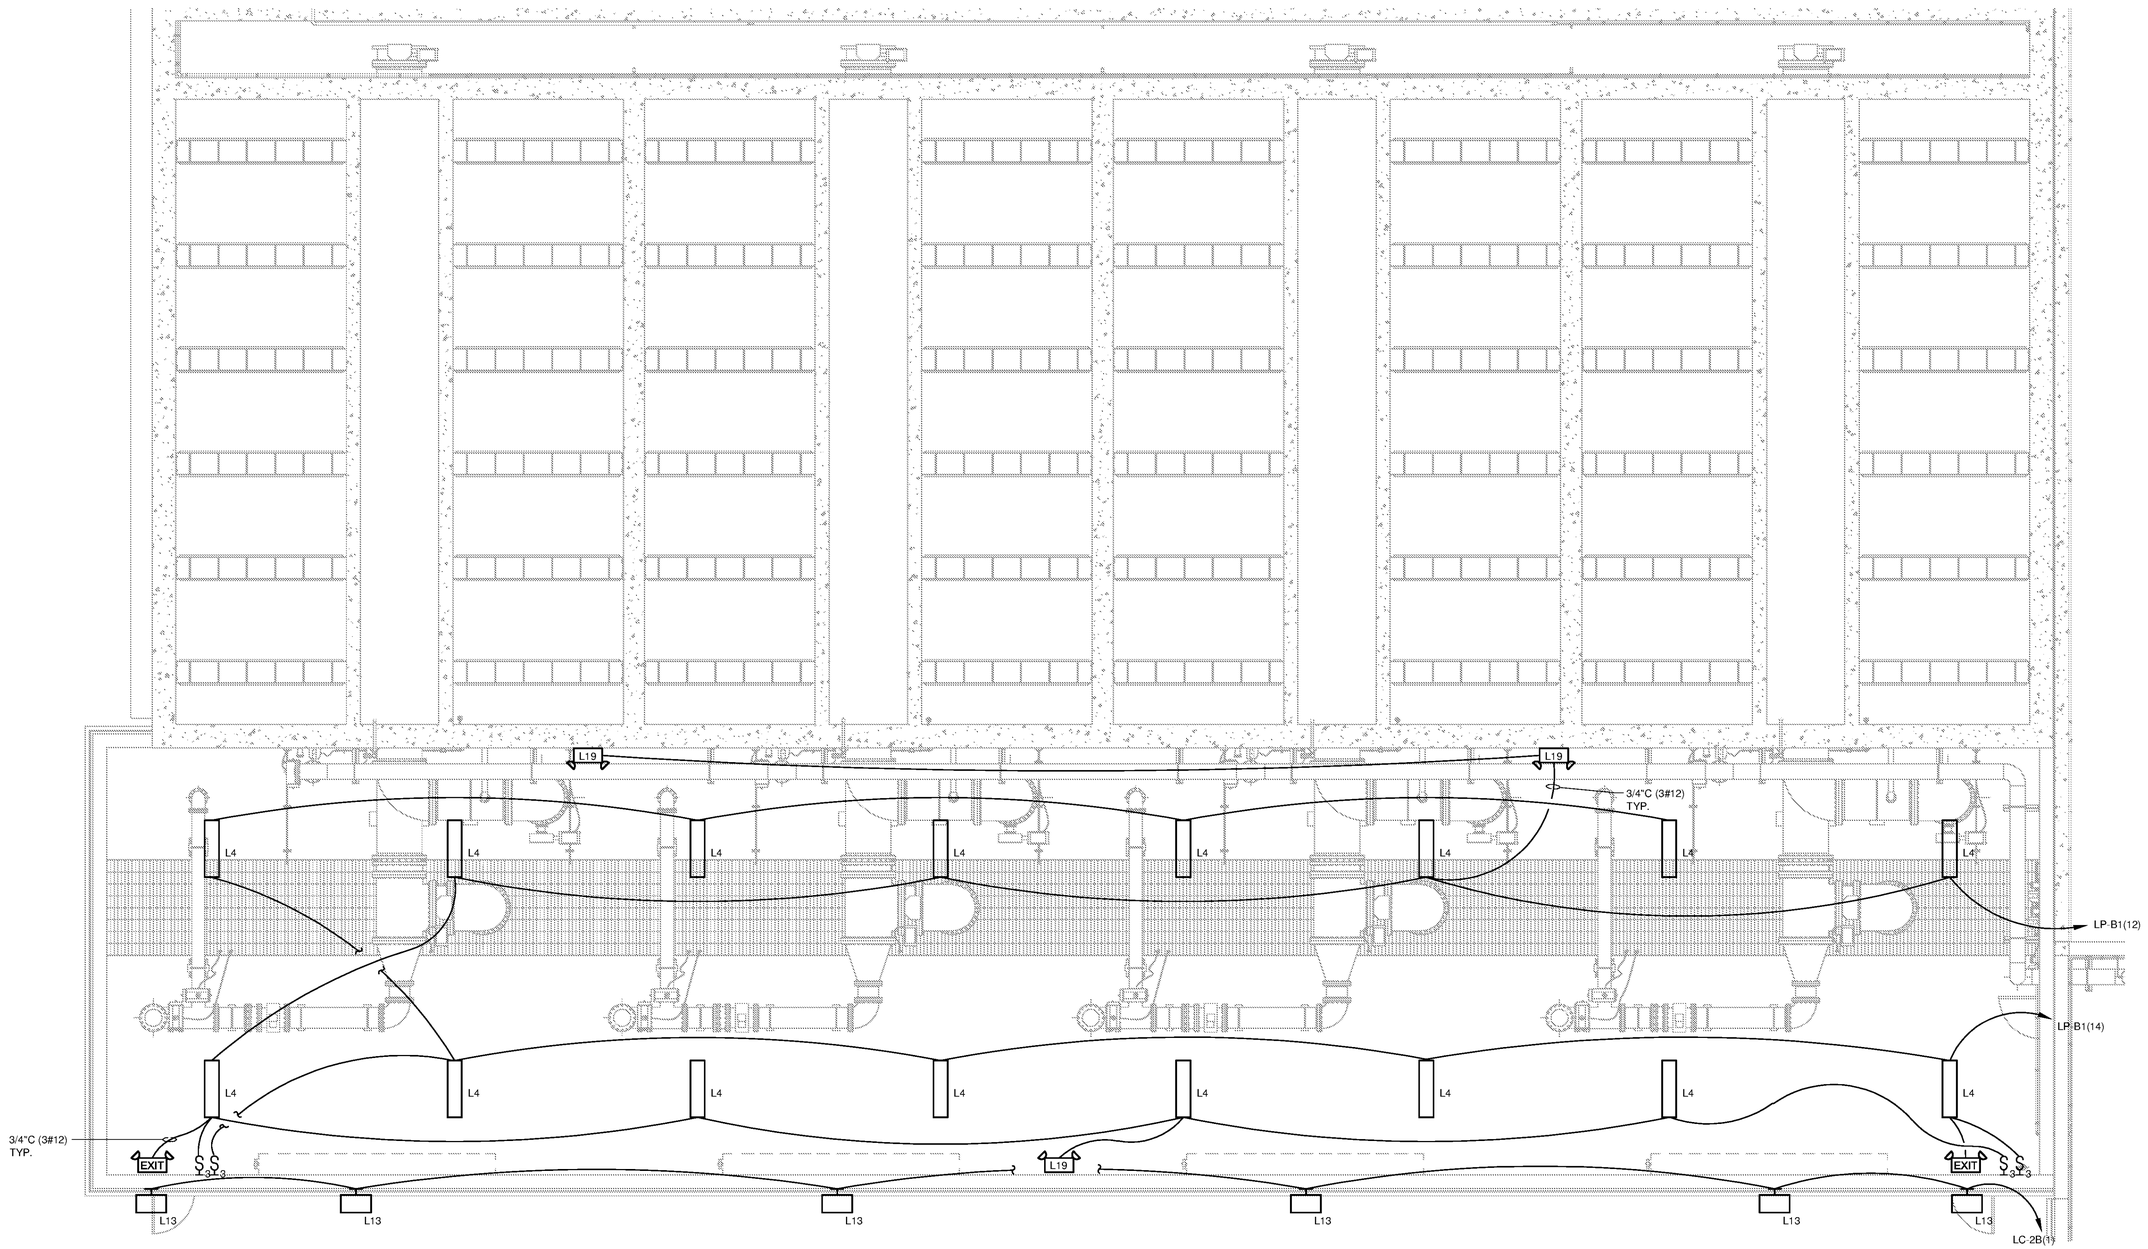


## PLAN

SCALE: 3/16"=1'-0"

0 2'-8" 5'-4" 10'-8"

SCALE: 3/16"=1'-0"


TETRA TECH

www.tetratech.com

101 QUALITY CIRCLE, SUITE 140
HUNTSVILLE, ALABAMA 35806
PHONE: (256) 424-4077 FAX: (256) 424-4097


BID SET

ALABAMA LICENSED No. 21838 PROFESSIONAL ENGINEER DAVID ANDREW BURGER

| MARK | DATE | DESCRIPTION | BY |
|---|---|---|---|

HUNTSVILLE UTILITIES

SOUTHEAST WATER TREATMENT PLANT

# LIGHTING PLAN - FILTERS

| | |
|---|---|
| Project No.: | 200-11740-10003 |
| Designed By: | CSW |
| Drawn By: | CSW |
| Checked By: | DAB |

E-2403


Copyright: Tetra Tech


Bar Measures 1 inch


10/17/2014 10:56:59 AM - P:\IER\11740\200-11740-10003\CAD\SHEETFILES\TREATMENT PLANT\WTP-E-2401_E-2404 MAIN PROCESS BUILDING.DWG - CALZARETTA, TIMOTHY