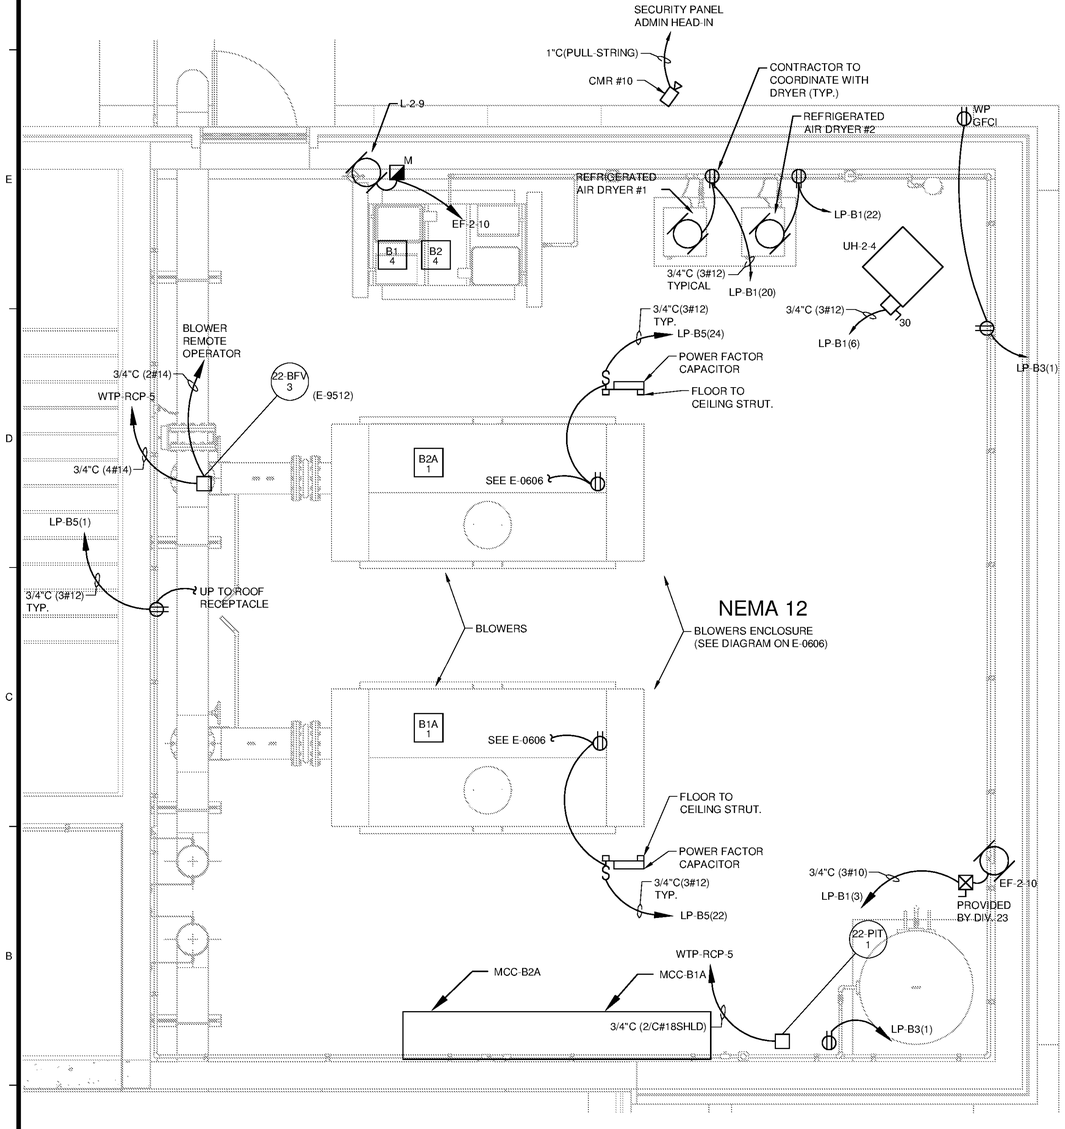

PLAN

SCALE: 3/8"=1'-0"

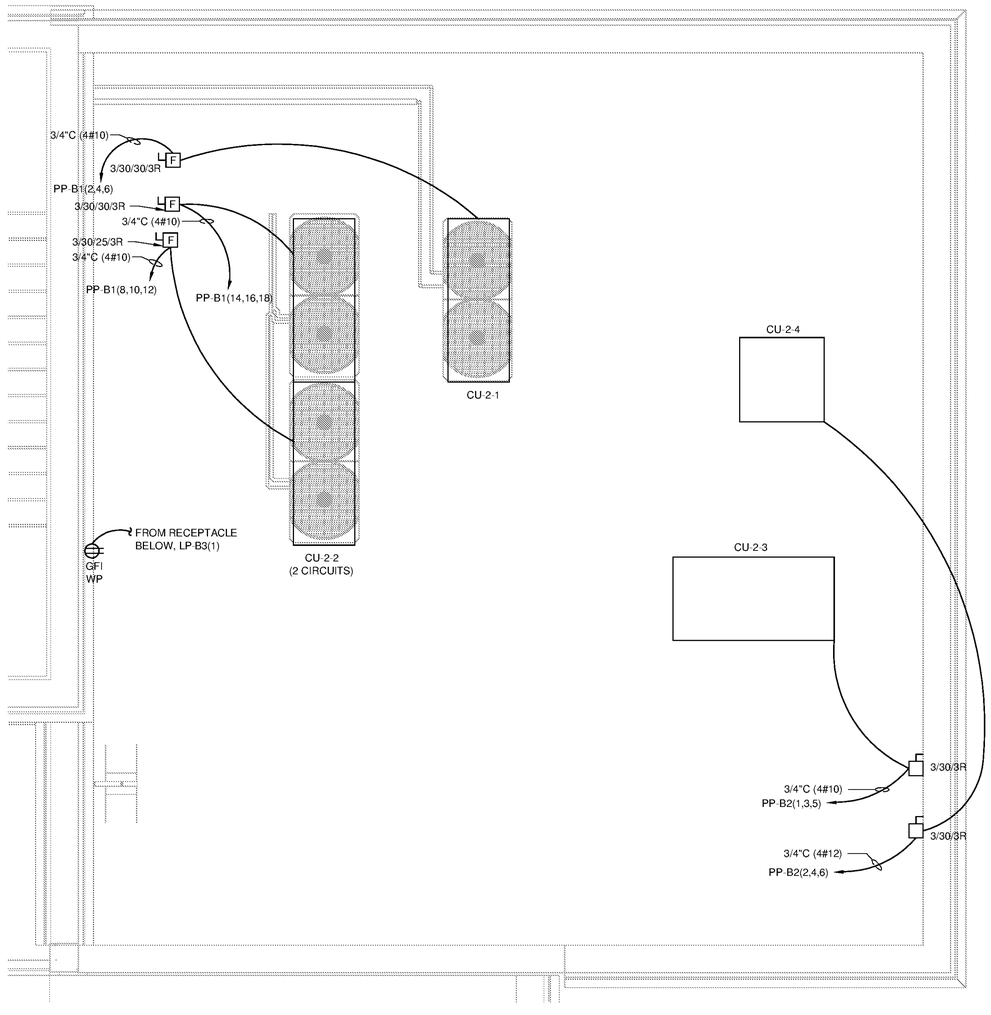

ROOF PLAN

SCALE: 3/8"=1'-0"

0

SCALE:

TETRA TECH
www.tetratech.com
101 QUALITY CIRCLE, SUITE 140
HUNTSVILLE, ALABAMA 35806
PHONE: (256) 424-4077 FAX: (256) 424-4097

BID SET

ALABAMA LICENSED PROFESSIONAL ENGINEER No. 21939 CHRISTOPHER ANDREW BURGESS

MARK	DATE	DESCRIPTION	BY

HUNTSVILLE UTILITIES
SOUTHEAST WATER TREATMENT PLANT

ELECTRICAL PLAN - BLOWER ROOM

Project No.:	200-11740-10003
Designed By:	CSW
Drawn By:	CSW
Checked By:	DAB

E-2404

Copyright: Tetra Tech

Bar Measures 1 inch

10/17/2014 10:57:05 AM - P:\IER\11740\200-11740-10003\CAD\SHEETFILES\TREATMENT PLANT\WTP E-2401_E-2404 MAIN PROCESS BUILDING.DWG - CALZARETTA, TIMOTHY