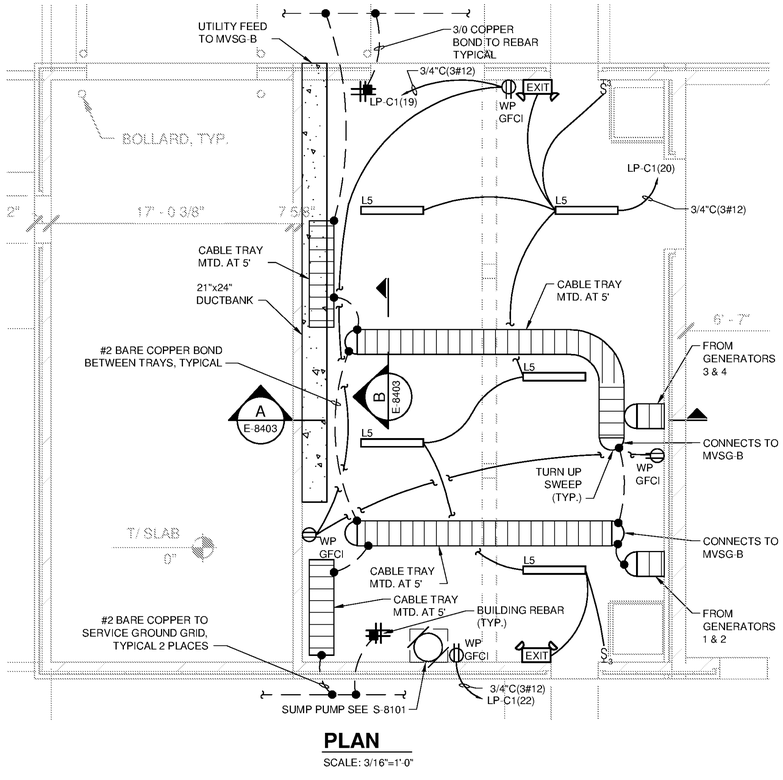

PLAN

SCALE: 3/16"=1'-0"

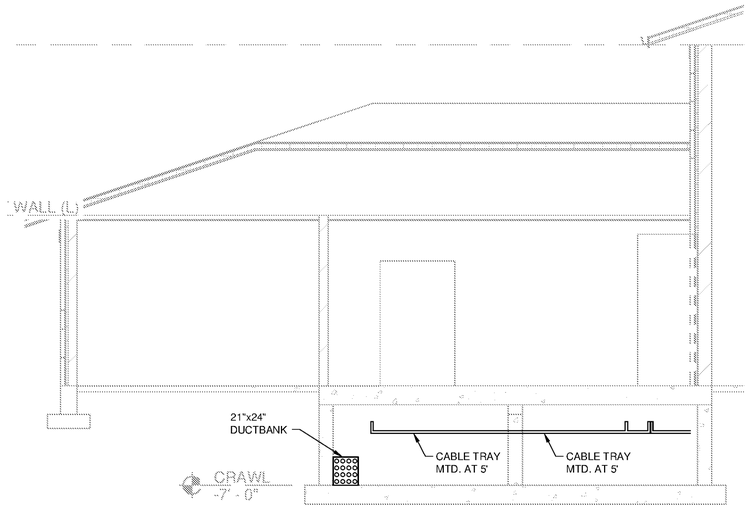

SECTION A

SCALE: 3/16"=1'-0"

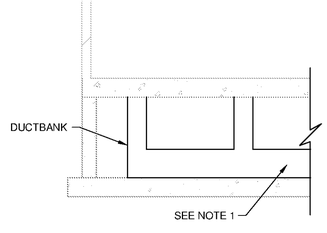

SECTION B

SCALE: 3/16"=1'-0"

NOTES:

1. UTILITY CONDUIT MUST BE CONCRETE ENCASED UP TO SWITCH GEAR.

TETRA TECH
www.tetratech.com
101 QUALITY CIRCLE, SUITE 140
HUNTSVILLE, ALABAMA 35806
PHONE: (256) 424-4077 FAX: (256) 424-4097

BID SET

ALABAMA LICENSED No. 21939 PROFESSIONAL ENGINEER TIMOTHY ANDREW CALZARETTA

MARK	DATE	DESCRIPTION	BY

HUNTSVILLE UTILITIES
SOUTHEAST WATER TREATMENT PLANT

ELECTRICAL PLAN - ELECTRICAL ROOM CRAWL SPACE PLAN & SECTION

Project No.:	200-11740-10003
Designed By:	CSW
Drawn By:	TAC
Checked By:	DAB

E-8403

Copyright: Tetra Tech

Bar Measures 1 inch

10/17/2014 11:01:48 AM - P:\IER\11740\200-11740-10003\CAD\SHEETFILES\TREATMENT PLANT\WTP E-8403 ELECTRICAL PLAN - ELECTRICAL ROOM CRAWL SPACE.DWG - CALZARETTA, TIMOTHY