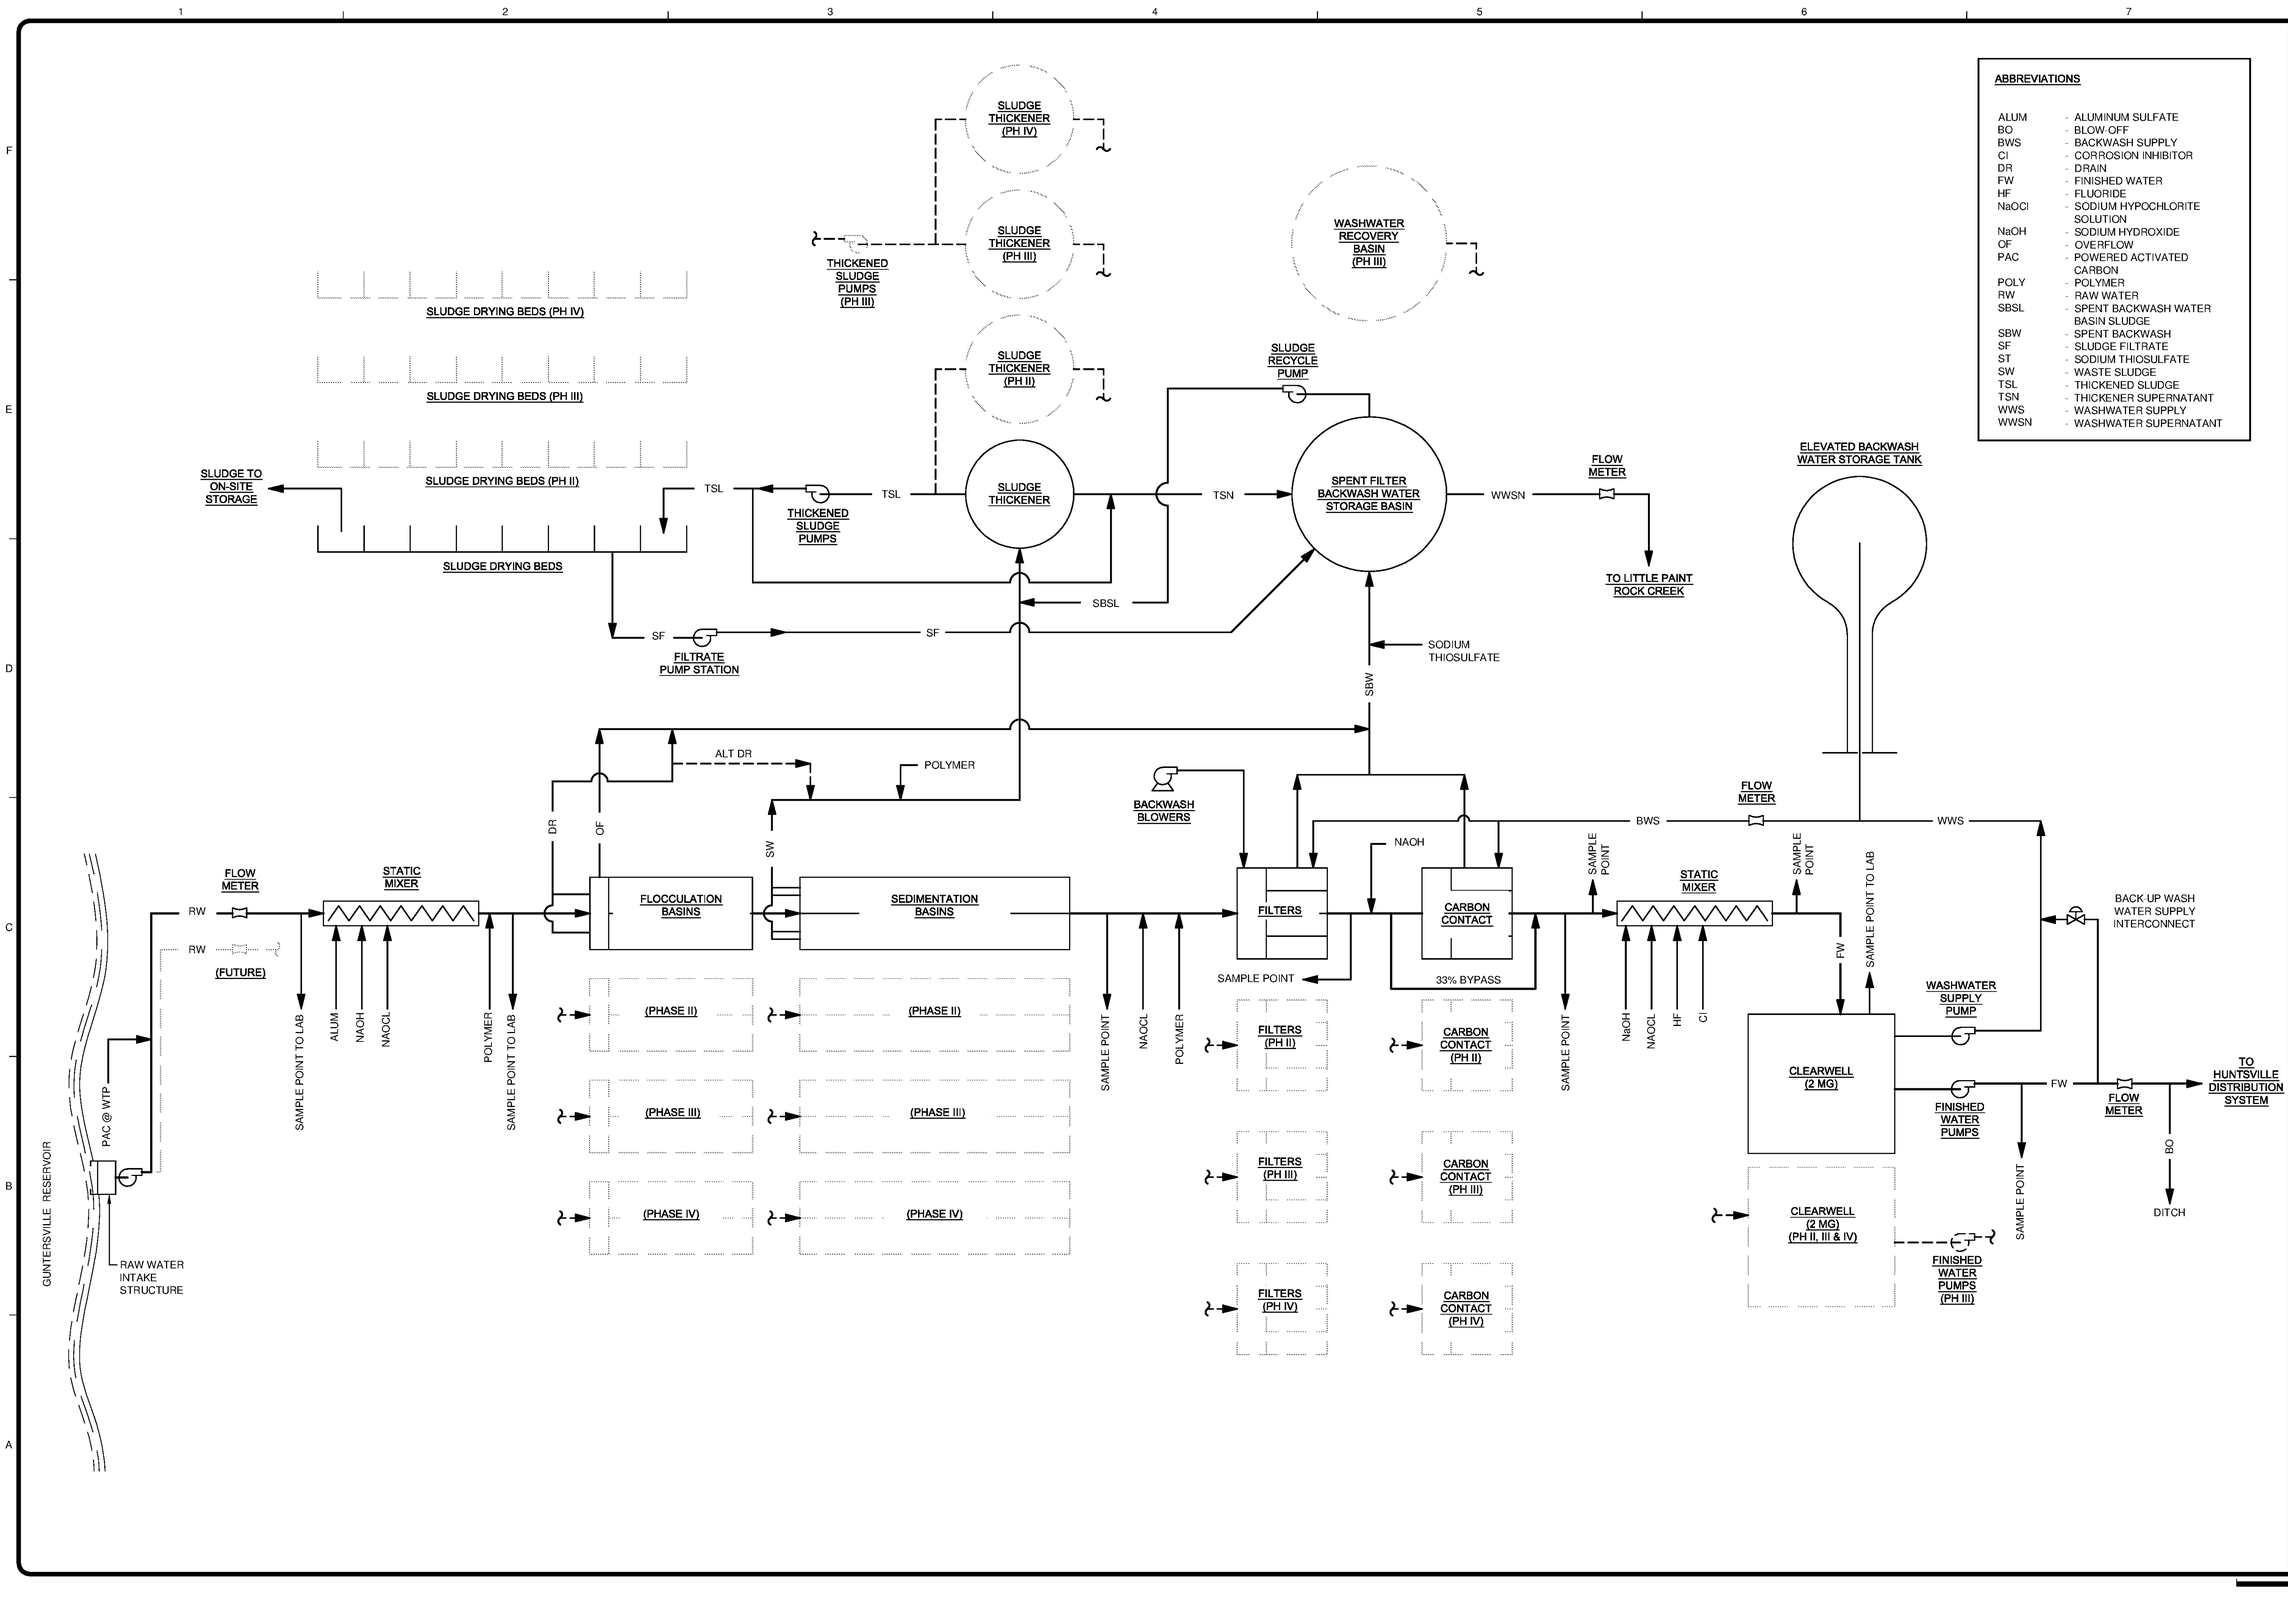

ABBREVIATIONS

ALUM	- ALUMINUM SULFATE
BO	- BLOW-OFF
BWS	- BACKWASH SUPPLY
CI	- CORROSION INHIBITOR
DR	- DRAIN
FW	- FINISHED WATER
HF	- FLUORIDE
NaOCl	- SODIUM HYPOCHLORITE SOLUTION
NaOH	- SODIUM HYDROXIDE
OF	- OVERFLOW
PAC	- POWERED ACTIVATED CARBON
POLY	- POLYMER
RW	- RAW WATER
SBSL	- SPENT BACKWASH WATER BASIN SLUDGE
SBW	- SPENT BACKWASH
SF	- SLUDGE FILTRATE
ST	- SODIUM THIOSULFATE
SW	- WASTE SLUDGE
TSL	- THICKENED SLUDGE
TSN	- THICKENER SUPERNATANT
WWS	- WASHWATER SUPPLY
WWSN	- WASHWATER SUPERNATANT

TETRA TECH
www.tetratech.com
101 QUALITY CIRCLE, SUITE 140
HUNTSVILLE, ALABAMA 35806
PHONE: (256) 424-4077 FAX: (256) 424-4097

BID SET

ALABAMA LICENSED PROFESSIONAL ENGINEER No. 21936 10/17/2014 ANDREW SUMNER

MARK	DATE	DESCRIPTION	BY

HUNTSVILLE UTILITIES
SOUTHEAST WATER TREATMENT PLANT

OVERVIEW PROCESS & INSTRUMENTATION DIAGRAM

Project No.:	200-11740-10003
Designed By:	CSW
Drawn By:	TAC
Checked By:	DAB

I-0700

Copyright Tetra Tech

Bar Measures 1 inch

10/17/2014 10:32:10 AM - P:\IER\11740\200-11740-10003\CAD\SHEETFILES\TREATMENT PLANT\WTP I-0700 OVERVIEW PROCESS & INSTRUMENTATION DIAGRAM.DWG - CALZARETTA, TIMOTHY