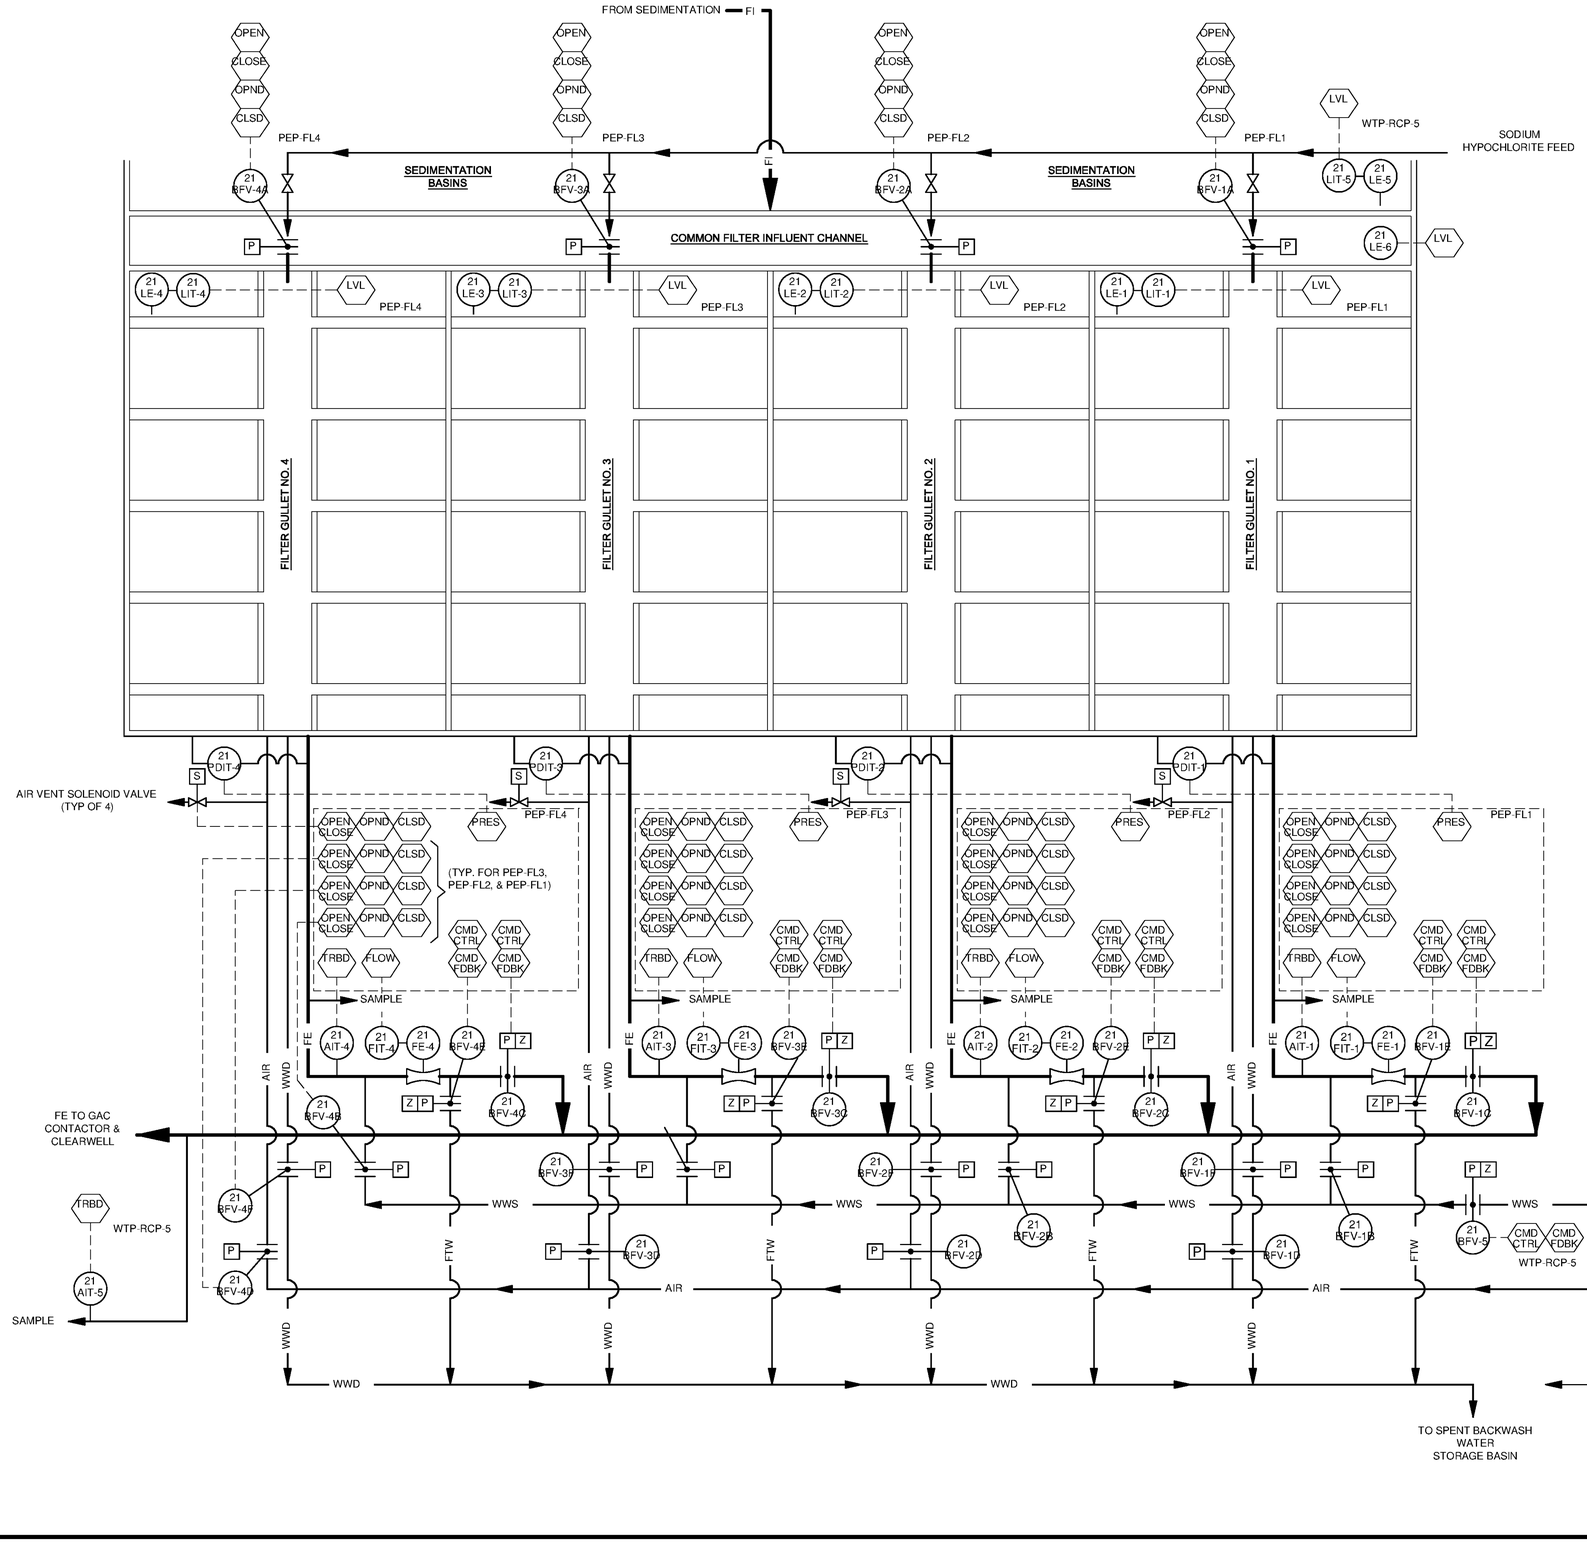

ABBREVIATIONS

FI	-	FILTER INFLUENT
FE	-	FILTER EFFLUENT
FTW	-	FILTER TO WASTE (FOR THE WIN)
WWS	-	WASHWATER SUPPLY
WWD	-	WASHWATER DRAIN

TETRA TECH
www.tetratech.com
101 QUALITY CIRCLE, SUITE 140
HUNTSVILLE, ALABAMA 35806
PHONE: (256) 424-4077 FAX: (256) 424-4097

BID SET

ALABAMA LICENSED PROFESSIONAL ENGINEER No. 21938 TIMOTHY ANDREW CALZARETTA

MARK	DATE	DESCRIPTION	BY

HUNTSVILLE UTILITIES
SOUTHEAST WATER TREATMENT PLANT

FILTER P & ID

Project No.:	200-11740-10003
Designed By:	CSW
Drawn By:	TAC
Checked By:	DAB

I-2701

Copyright: Tetra Tech

Bar Measures 1 inch

10/17/2014 10:33:20 AM P:\ER\11740\200-11740-10003\CAD\SHEETFILES\TREATMENT PLANT\WTP I-2701 CONVENTIONAL FILTER P & ID.DWG CALZARETTA, TIMOTHY