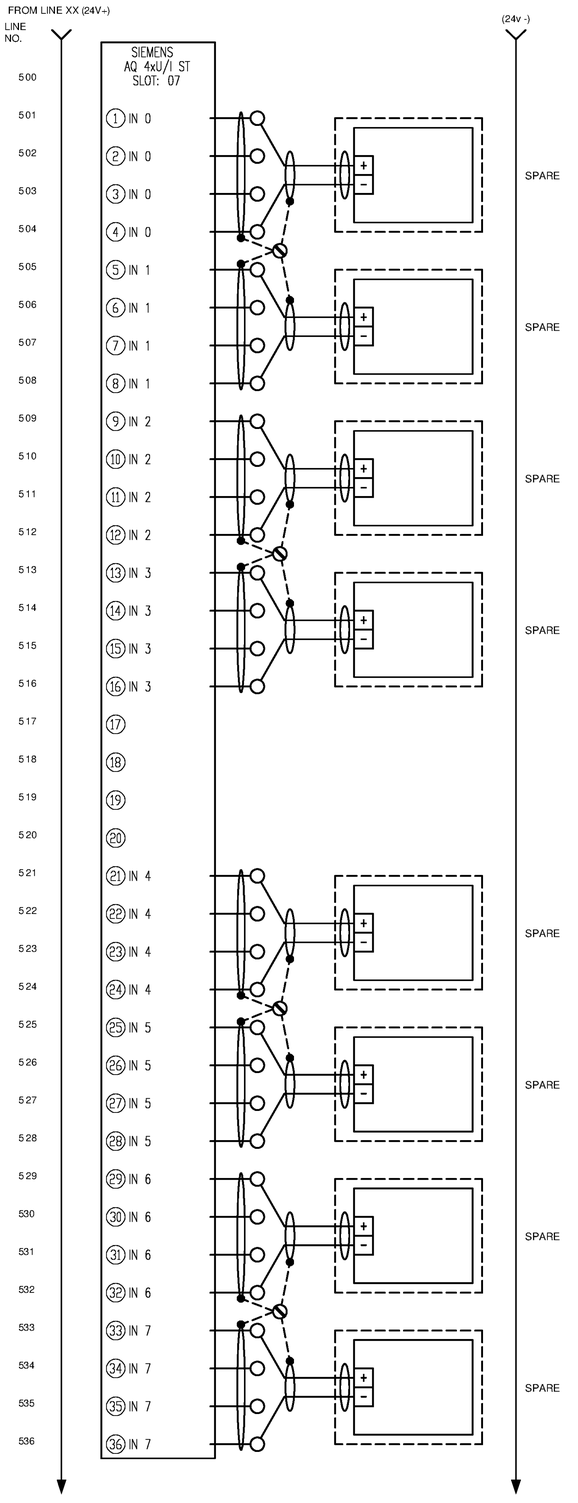

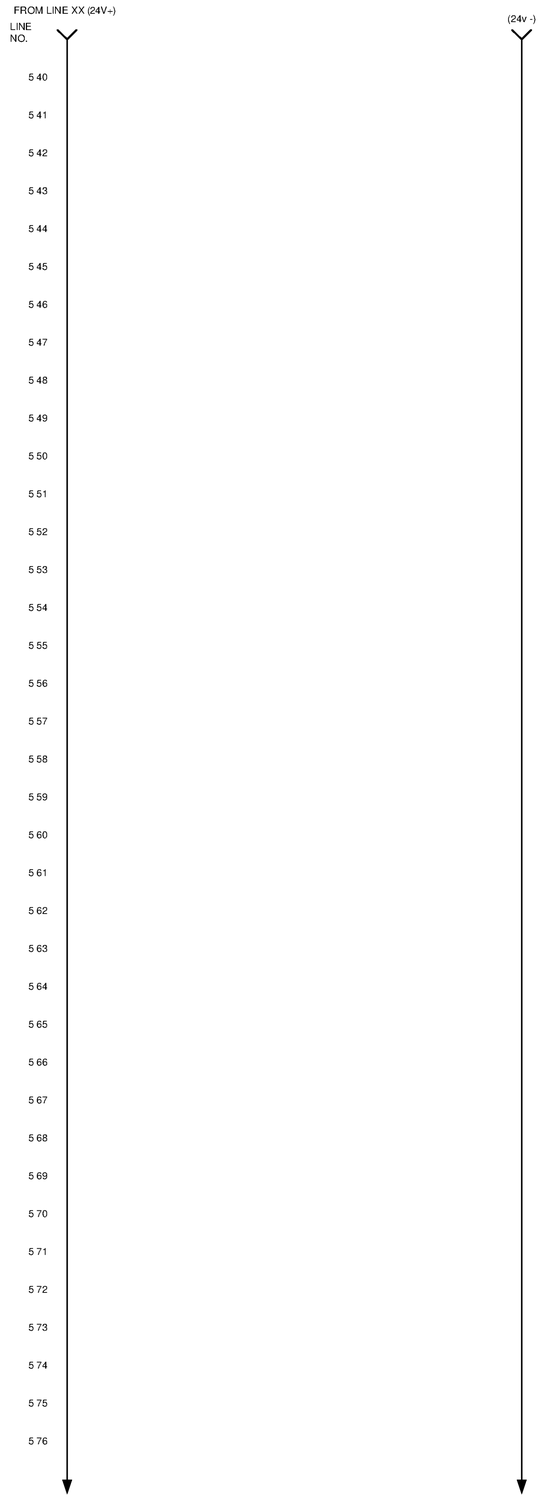

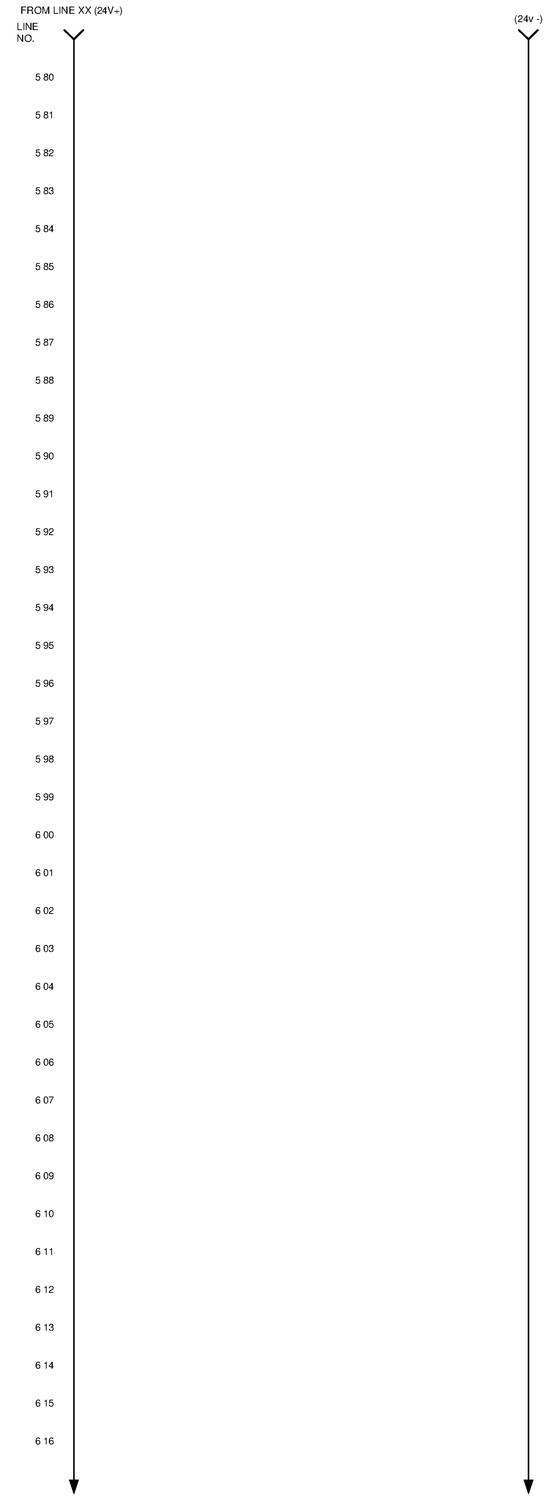

TETRA TECH
www.tetratech.com
101 QUALITY CIRCLE, SUITE 140
HUNTSVILLE, ALABAMA 35806
PHONE: (256) 424-4077 FAX: (256) 424-4097

BID SET

ALABAMA
LICENSED
No. 21938
PROFESSIONAL ENGINEER
TIMOTHY ANDREW CALZARETTA

MARK	DATE	DESCRIPTION	BY

HUNTSVILLE UTILITIES
SOUTHEAST WATER TREATMENT PLANT

CONTROL PANEL WTP-RCP-2

Project No.:	200-11740-10003
Designed By:	CSW
Drawn By:	TAC
Checked By:	DAB

I-8010

Bar Measures 1 inch

Copyright: Tetra Tech

10/17/2014 10:35:13 AM - P:\IER\11740\200 11740-10003\CAD\SHEETFILES\TREATMENT PLANT\WTP I-8008 CONTROL PANEL WTP RCP-2.DWG - CALZARETTA, TIMOTHY