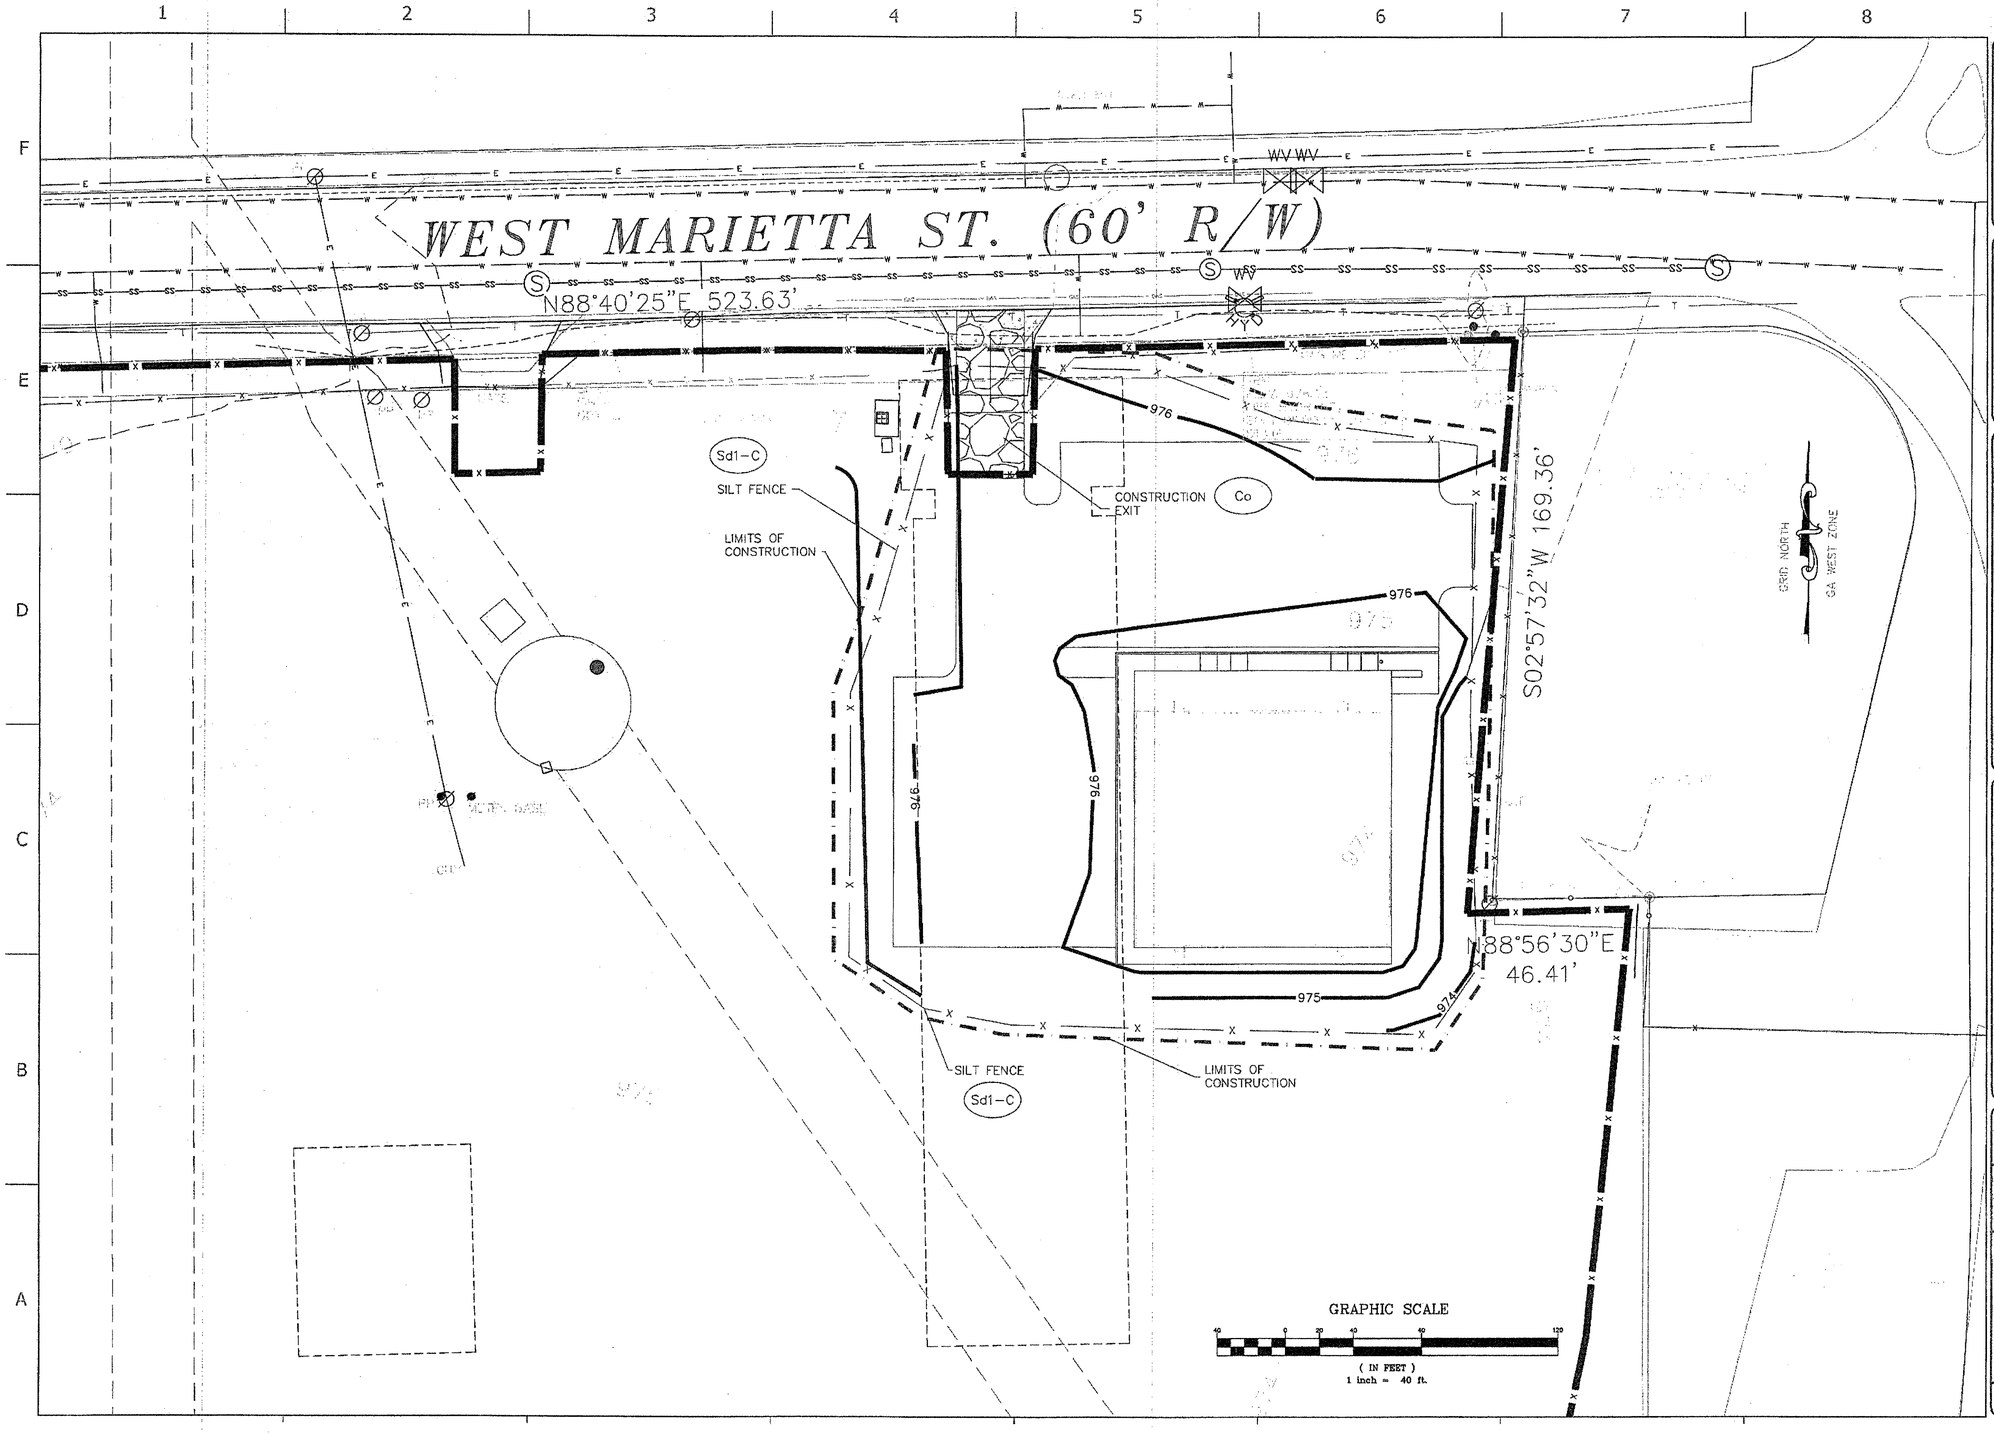

AtlantaGeorgia

GEORGIA REGISTERED PROFESSIONAL No. 020026 ENGINEER BERND D. SERDA

10/26/2012

PEACHTREE CREEK SOUTH FORK
RELIEF STORAGE AND PUMPING STATION

CITY OF ATLANTA

REV	DATE	REVISION DESCRIPTION

THIS LINE IS ONE INCH LONG WHEN PLOTTED FULL SCALE

THIS DRAWING MUST BE USED IN CONJUNCTION WITH THE APPLICABLE OR GOVERNING TECHNICAL SPECIFICATIONS AND OTHER CONTRACT DOCUMENTS.

PROJECT NO: FC-6260

PROJECT START DATE: APRIL 2012

RESP PROF:	DESIGNER:	CHECKER:
BS	HTD	HTD

SHEET TITLE

TRAILER RELOCATION

EROSION CONTROL PLAN

SHEET NO. CE-901 REV. A