NOTE:

1. DESIGN LIVE LOAD = 100 PSF

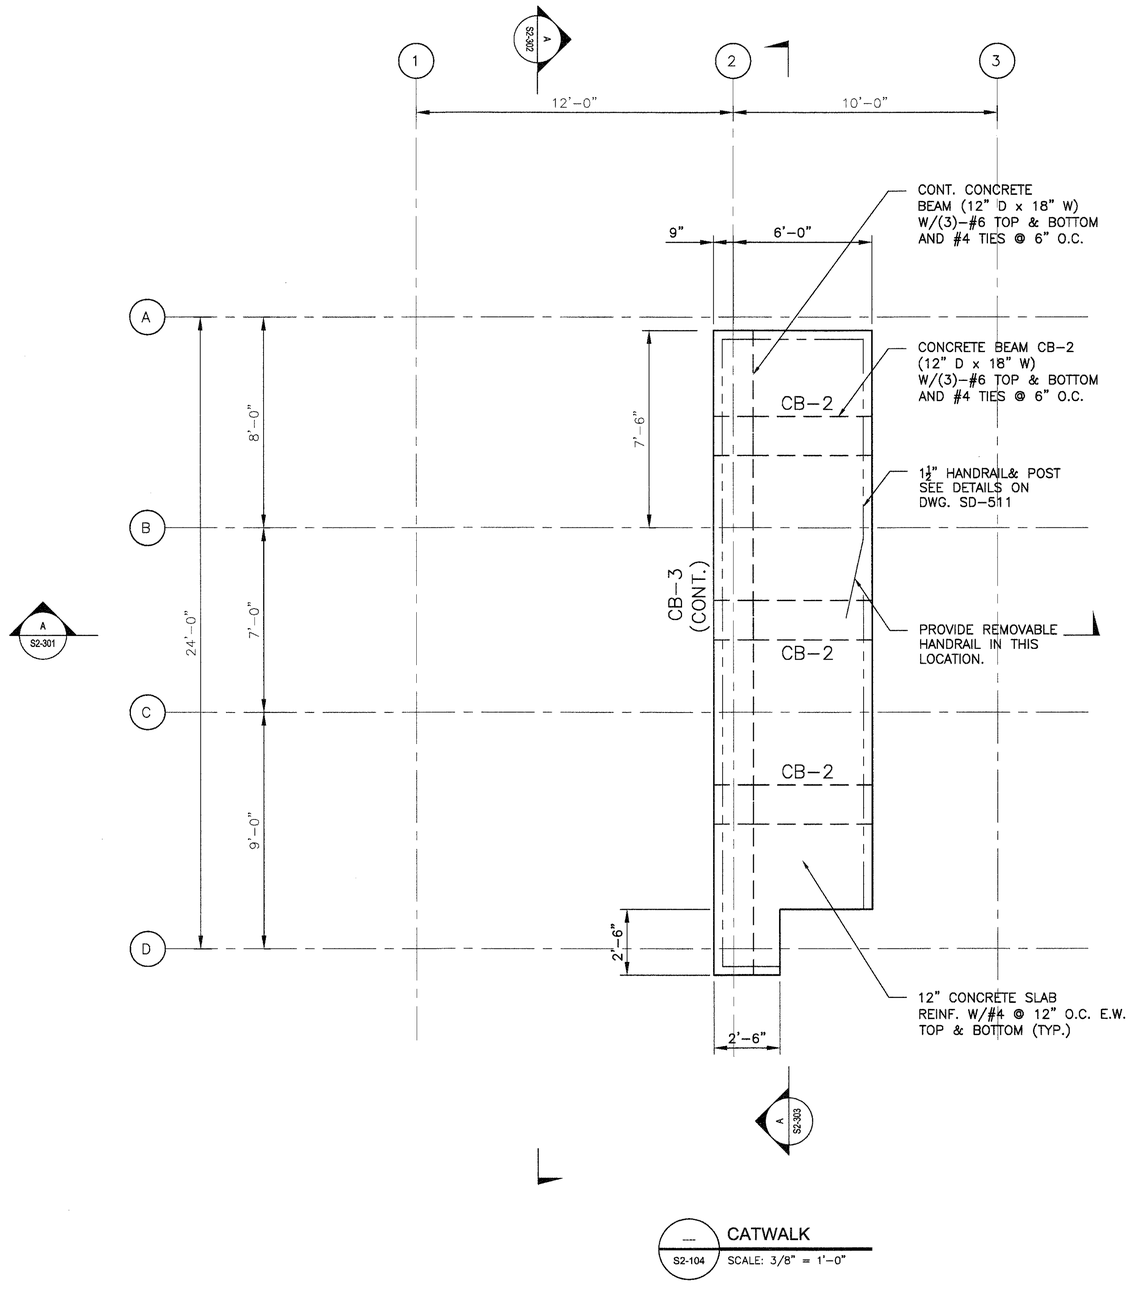

CATWALK

S2-104 SCALE: 3/8" = 1'-0"

AtlantaGreen

GEORGIA

PEACHTREE CREEK SOUTH FORK
RELIEF STORAGE AND PUMPING STATION

CITY OF ATLANTA
DEPARTMENT of WATERSHED MANAGEMENT

REV	DATE	REVISION DESCRIPTION

THIS LINE IS ONE INCH LONG WHEN PLOTTED FULL SCALE

THIS DRAWING MUST BE USED IN CONJUNCTION WITH THE APPLICABLE OR GOVERNING TECHNICAL SPECIFICATIONS AND OTHER CONTRACT DOCUMENTS.

PROJECT NO: FC-6260

DATE: OCTOBER 2012

RESP PROF:	DESIGNER:	CHECKER:
NSH	NSH	FT

SHEET TITLE

STRICTURAL

02 - DIVERSION STRUCTURE 2

PLANS

SHEET NO. S2-104

REV. ----