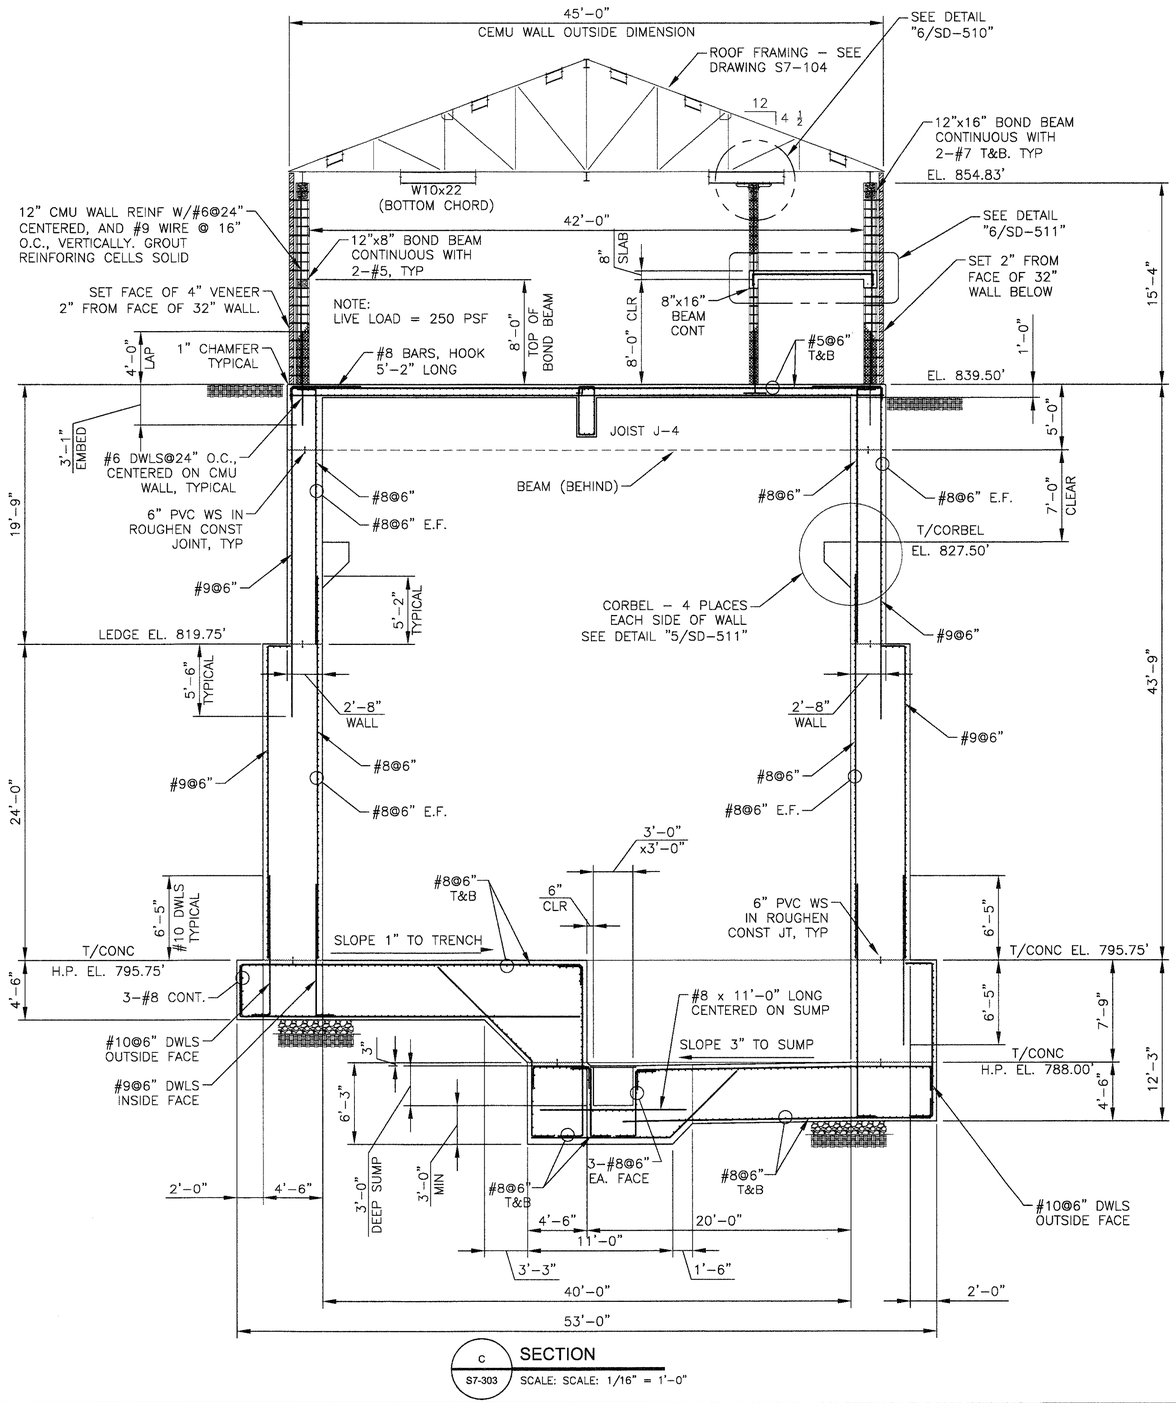

C S7-303 **SECTION**

SCALE: SCALE: 1/16" = 1'-0"

REV	DATE	REVISION DESCRIPTION
0	10/26/12	100 PERCENT BID PACKAGE

THIS LINE ⌊ ⌋ IS ONE INCH LONG WHEN PLOTTED FULL SCALE

THIS DRAWING MUST BE USED IN CONJUNCTION WITH THE APPLICABLE OR GOVERNING TECHNICAL SPECIFICATIONS AND OTHER CONTRACT DOCUMENTS.

PROJECT NO: FC-6260

DATE: OCTOBER 2012

RESP PROF:	DESIGNER:	CHECKER:
FT	FT	DSF

PEACHTREE CREEK SOUTH FORK RELIEF STORAGE AND PUMPING STATION

CITY OF ATLANTA

DEPARTMENT of WATERSHED MANAGEMENT

SHEET TITLE

STRUCTURAL

07 - JET MIX PUMP STATION

SECTIONS

SHEET NO. S7-303

REV. 0