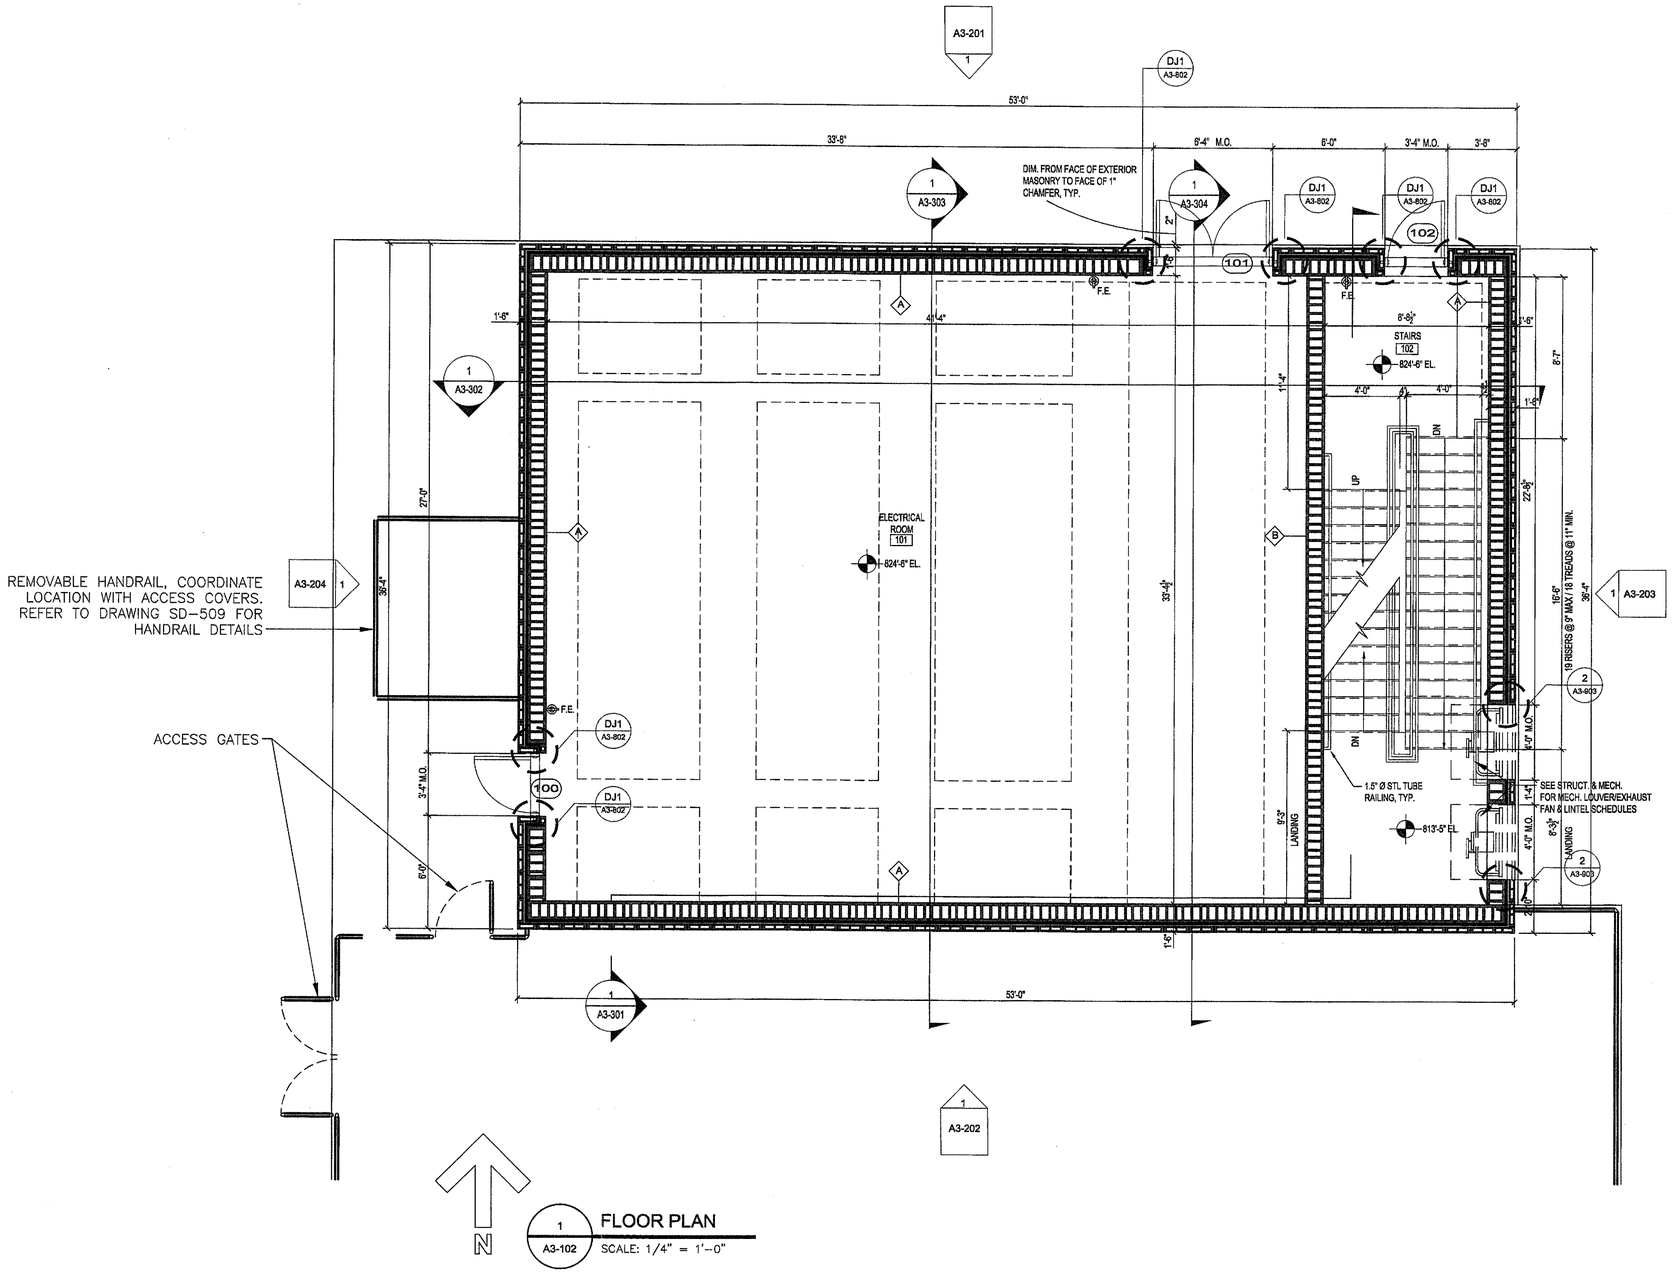

1 A3-102 FLOOR PLAN
SCALE: 1/4" = 1'-0"

J. W. ROBINSON & ASSOCIATES
• ARCHITECTS • INTERIOR DESIGNERS • URBAN PLANNERS
1020 RALPH DAVID ABERNATHY BLVD., S.W., ATLANTA, GEORGIA 30310
PHONE: (404) 753-4129 FAX: (404) 753-4435

PEACHTREE CREEK SOUTH FORK
RELIEF STORAGE AND PUMPING STATION

CITY OF ATLANTA
DEPARTMENT of WATERSHED MANAGEMENT

REV	DATE	REVISION DESCRIPTION

THIS LINE IS ONE INCH LONG WHEN PLOTTED FULL SCALE

THIS DRAWING MUST BE USED IN CONJUNCTION WITH THE APPLICABLE OR GOVERNING TECHNICAL SPECIFICATIONS AND OTHER CONTRACT DOCUMENTS.

PROJECT NO: FC-6260
DATE: OCTOBER 2012

RESP PROF:	DESIGNER:	CHECKER:
SJ	CDB	JWR

SHEET TITLE
ARCHITECTURAL
03 - DIVERSION FACILITY PUMP STATION
FLOOR PLAN

SHEET NO. A3-102 REV. 0