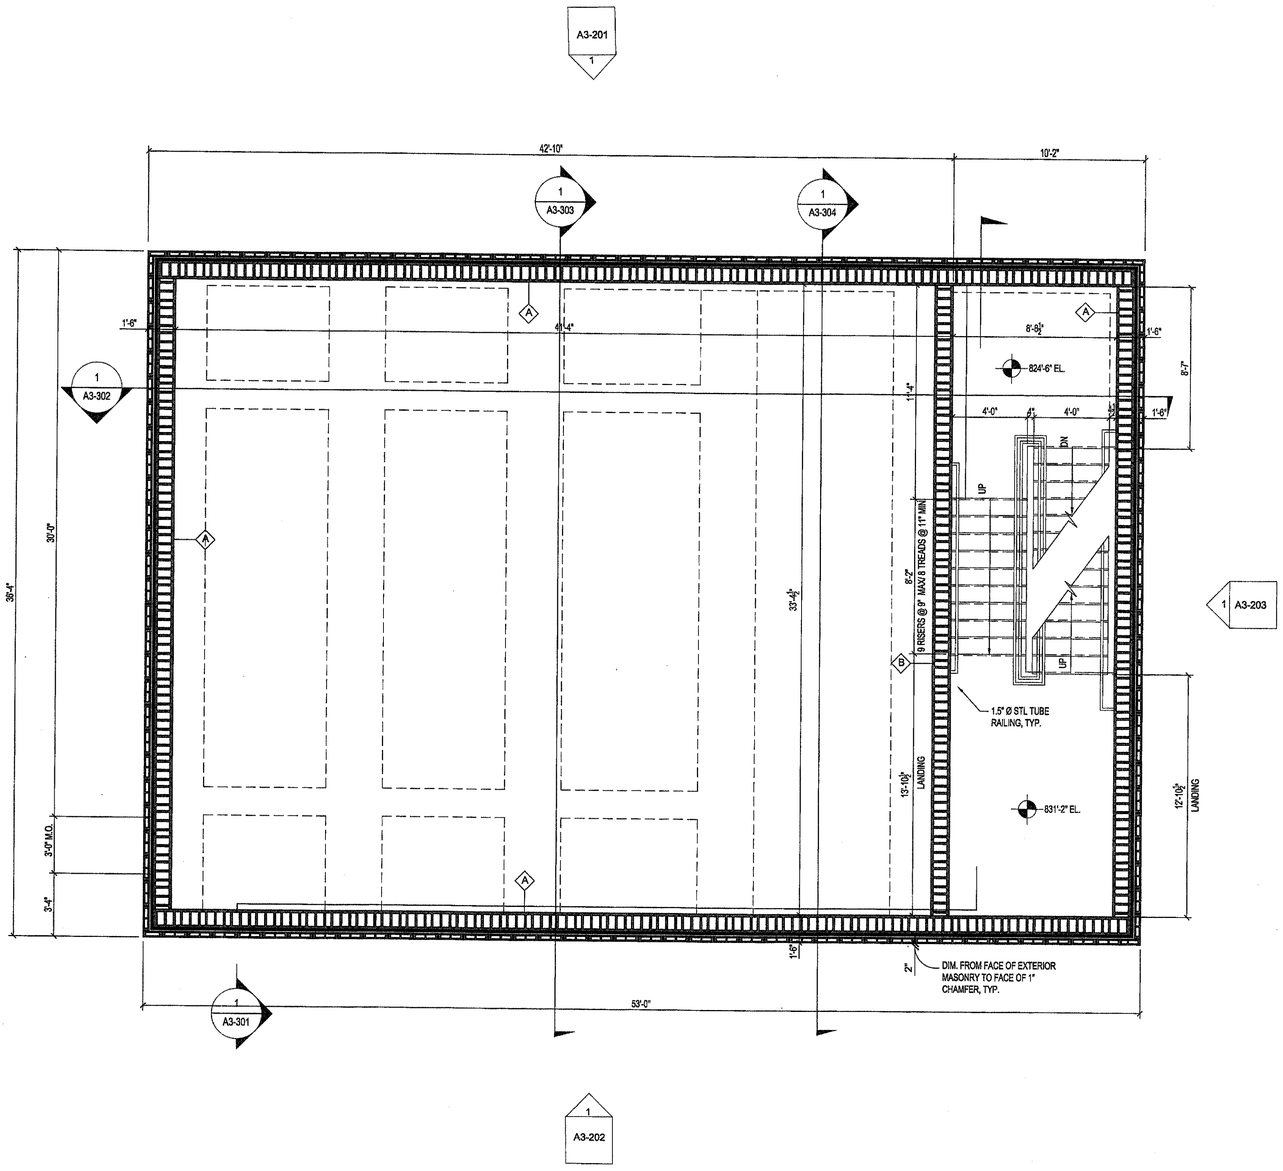

N

1 / A3-103 FLOOR PLAN - UPPER STAIR

SCALE: 1/4" = 1'-0"

J. W. ROBINSON & ASSOCIATES
• ARCHITECTS • INTERIOR DESIGNERS • URBAN PLANNERS
1020 RALPH DAVID ABERNATHY BLVD., S.W., ATLANTA, GEORGIA 30310
PHONE: (404) 753-4129 FAX: (404) 753-4435

PEACHTREE CREEK SOUTH FORK
RELIEF STORAGE AND PUMPING STATION

CITY OF ATLANTA

DEPARTMENT of WATERSHED MANAGEMENT

STATE OF GEORGIA — JAMES WILLIAM ROBINSON — REGISTERED ARCHITECT — 10-22-12

REV	DATE	REVISION DESCRIPTION

THIS LINE ——— IS ONE INCH LONG WHEN PLOTTED FULL SCALE

THIS DRAWING MUST BE USED IN CONJUNCTION WITH THE APPLICABLE OR GOVERNING TECHNICAL SPECIFICATIONS AND OTHER CONTRACT DOCUMENTS.

PROJECT NO: FC-6260

DATE: OCTOBER 2012

RESP PROF:	DESIGNER:	CHECKER:
SJ	CDB	JWR

SHEET TITLE

ARCHITECTURAL

03 - DIVERSION FACILITY PUMP STATION

FLOOR PLAN

SHEET NO.	REV.
A3-103	0