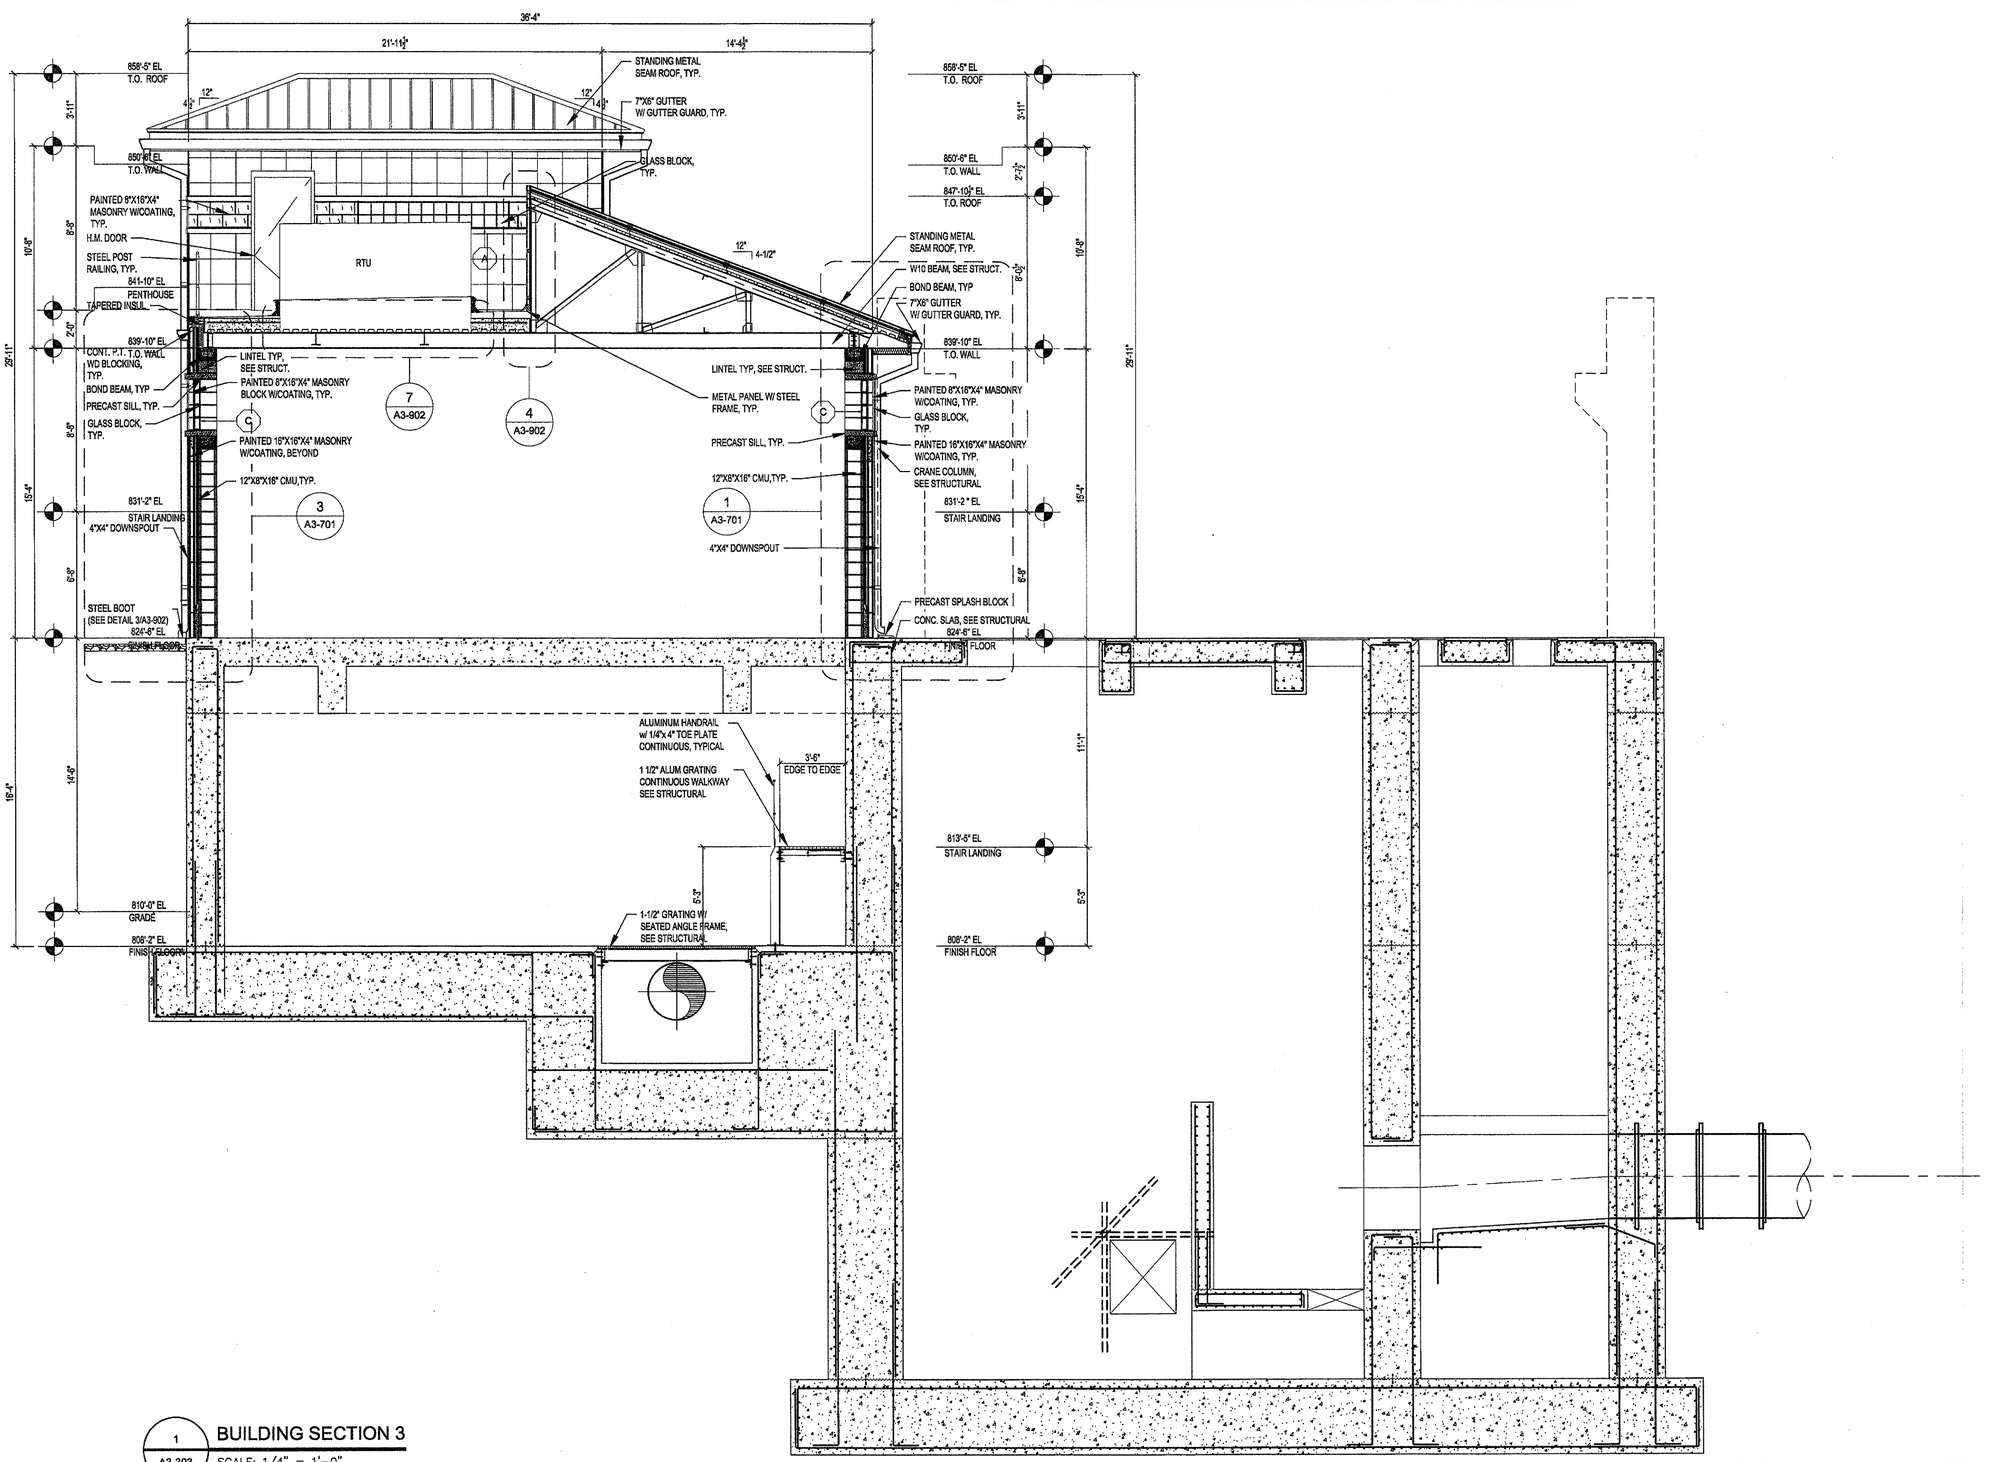

1 / A3-303 BUILDING SECTION 3

SCALE: 1/4" = 1'-0"

J. W. ROBINSON & ASSOCIATES
• ARCHITECTS • INTERIOR DESIGNERS • URBAN PLANNERS
1020 RALPH DAVID ABERNATHY BLVD., S.W., ATLANTA, GEORGIA 30310
PHONE: (404) 753-4129 FAX: (404) 753-4435

dan brown group

STATE OF GEORGIA — JOSEPH EDWARD JOHNSON — 027 — CERTIFICATE NO. — REGISTERED ARCHITECT

PEACHTREE CREEK SOUTH FORK
RELIEF STORAGE AND PUMPING STATION

CITY OF ATLANTA
DEPARTMENT of WATERSHED MANAGEMENT

REV	DATE	REVISION DESCRIPTION

THIS LINE IS ONE INCH LONG WHEN PLOTTED FULL SCALE

THIS DRAWING MUST BE USED IN CONJUNCTION WITH THE APPLICABLE OR GOVERNING TECHNICAL SPECIFICATIONS AND OTHER CONTRACT DOCUMENTS.

PROJECT NO: FC-6260

DATE: OCTOBER 2012

RESP PROF:	DESIGNER:	CHECKER:
SJ	CDB	JWR

SHEET TITLE

ARCHITECTURAL
03 - DIVERSION FACILITY PUMP STATION
BUILDING SECTION

SHEET NO. A3-303 REV. 0