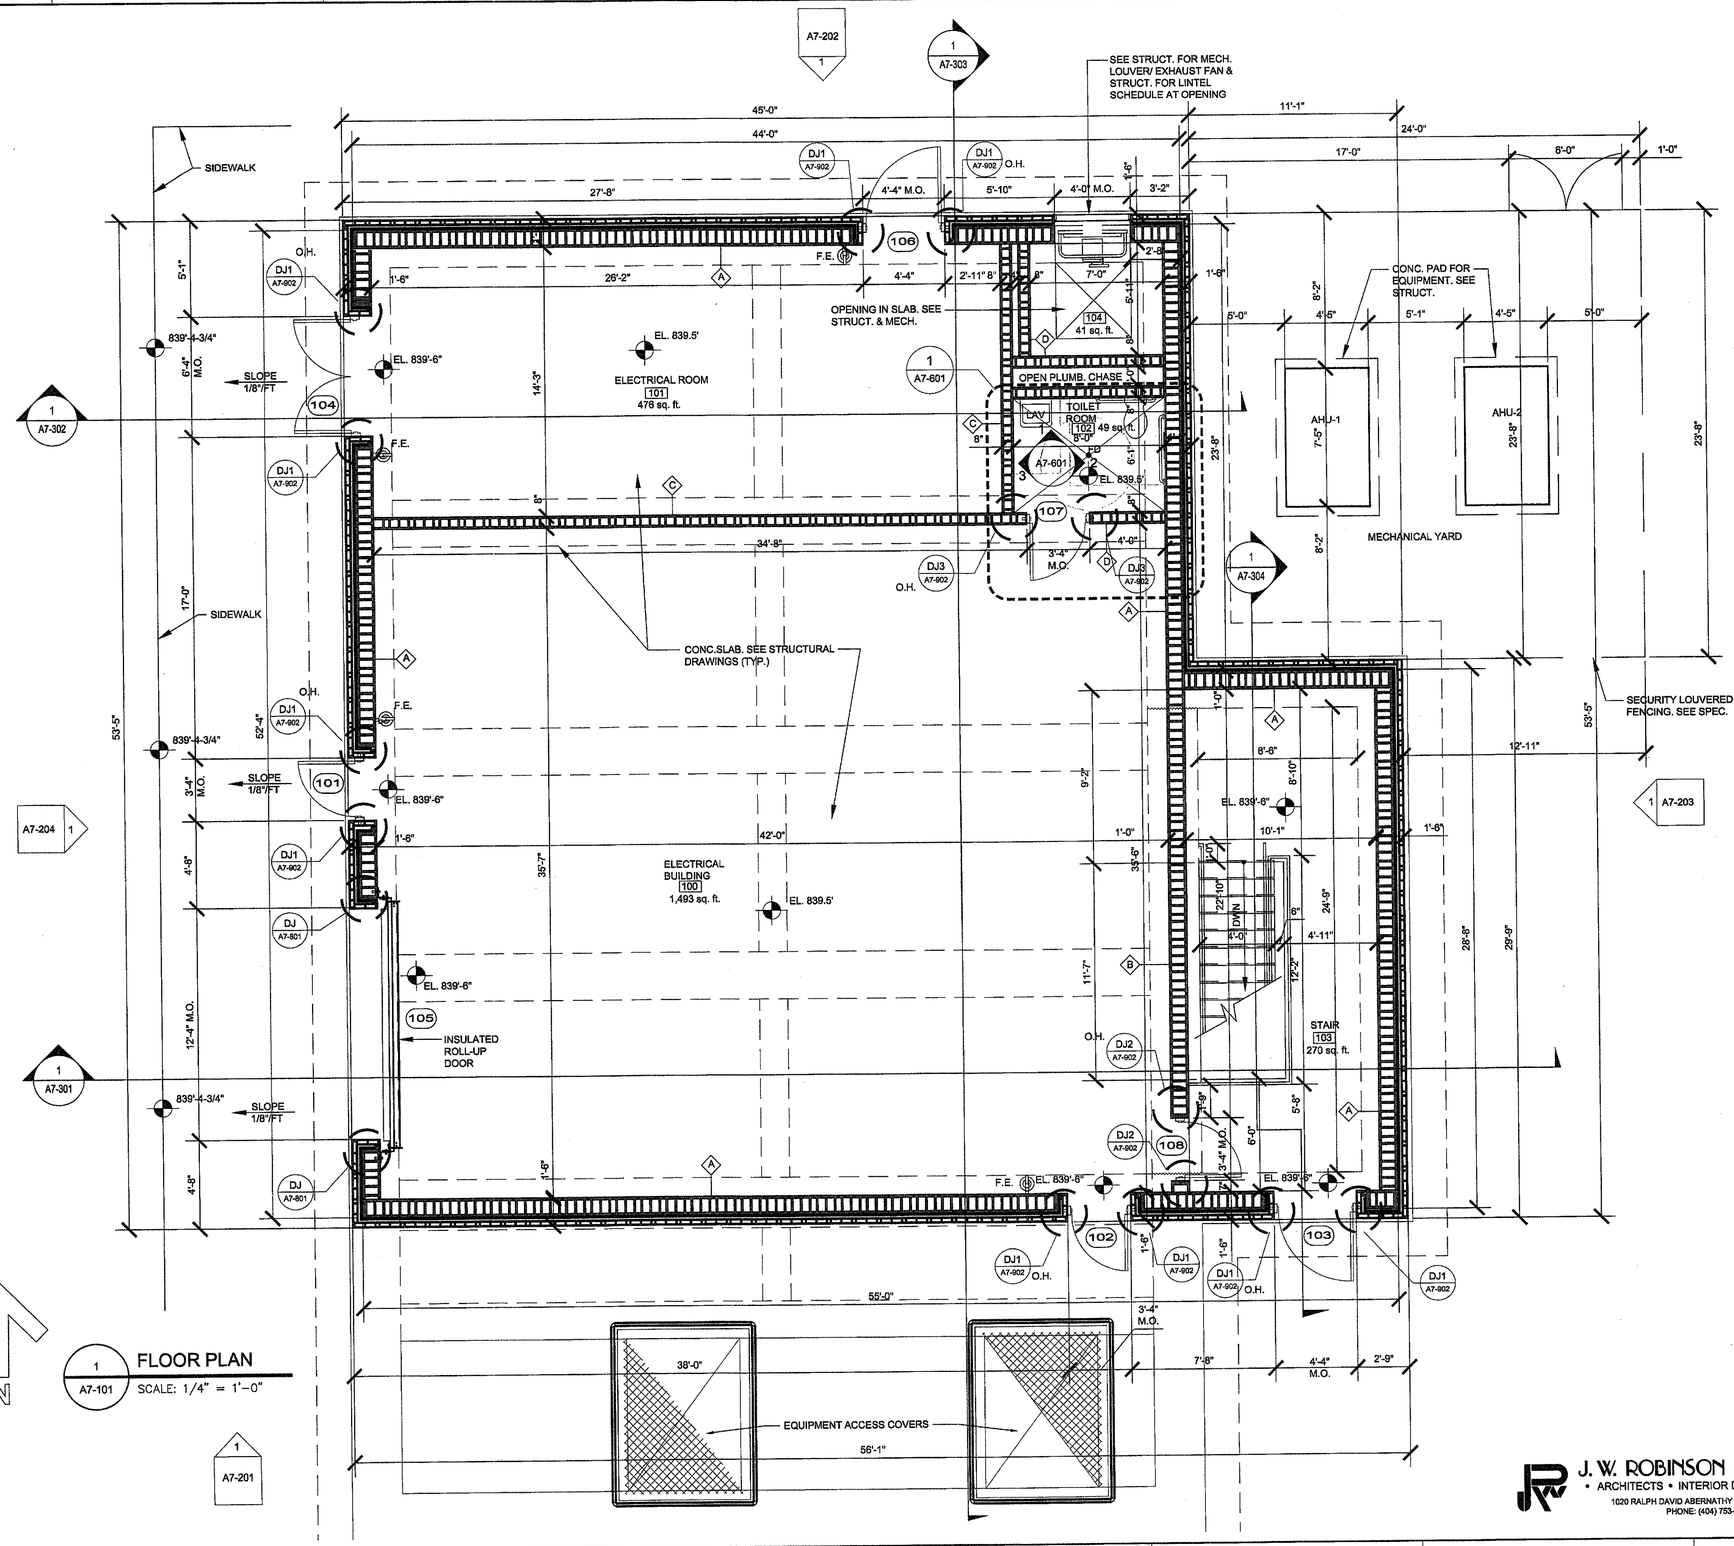

1 A7-101 **FLOOR PLAN**
SCALE: 1/4" = 1'-0"

J. W. ROBINSON & ASSOCIATES
• ARCHITECTS • INTERIOR DESIGNERS • URBAN PLANNERS
1020 RALPH DAVID ABERNATHY BLVD., S.W., ATLANTA, GEORGIA 30310
PHONE: (404) 753-4129 FAX: (404) 753-4435

PEACHTREE CREEK SOUTH FORK
RELIEF STORAGE AND PUMPING STATION

CITY OF ATLANTA

REV	DATE	REVISION DESCRIPTION

THIS LINE IS ONE INCH LONG WHEN PLOTTED FULL SCALE

THIS DRAWING MUST BE USED IN CONJUNCTION WITH THE APPLICABLE OR GOVERNING TECHNICAL SPECIFICATIONS AND OTHER CONTRACT DOCUMENTS.

PROJECT NO: FC-6260

PROJECT START DATE: APRIL 2012

RESP PROF:	DESIGNER:	CHECKER:
SJ	LC	

SHEET TITLE
ARCHITECTURAL
07 - JET MIX PUMP STATION
FLOOR PLAN

SHEET NO. A7-101 REV. 0