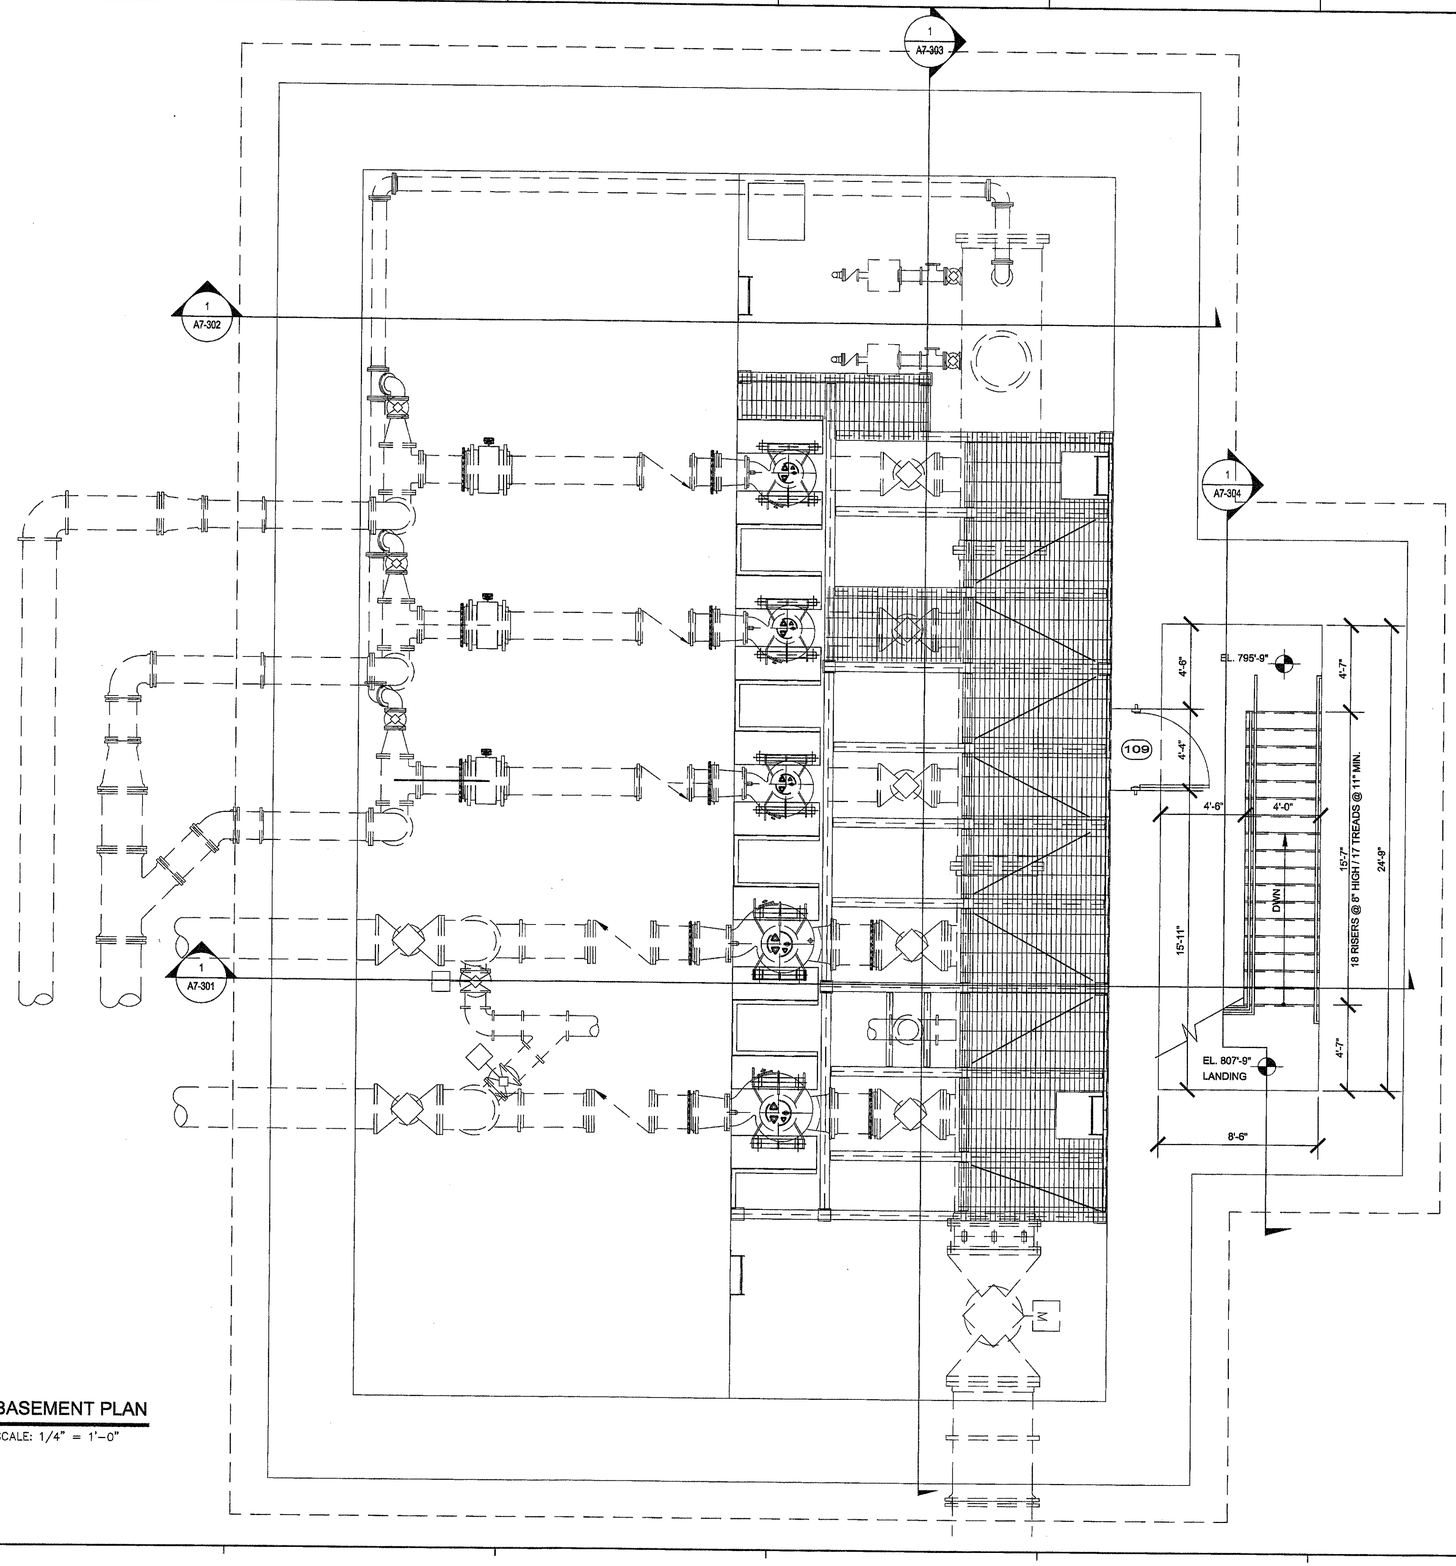

1 / A7-103 BASEMENT PLAN
SCALE: 1/4" = 1'-0"

REV	DATE	REVISION DESCRIPTION

THIS LINE ⌊ ⌋ IS ONE INCH LONG WHEN PLOTTED FULL SCALE

THIS DRAWING MUST BE USED IN CONJUNCTION WITH THE APPLICABLE OR GOVERNING TECHNICAL SPECIFICATIONS AND OTHER CONTRACT DOCUMENTS.

PROJECT NO: FC-6260

DATE: OCTOBER 2012

RESP PROF:	DESIGNER:	CHECKER:
SJ	LC	

SHEET TITLE

ARCHITECTURAL

07 - JET MIX PUMP STATION

BASEMENT PLAN

SHEET NO. A7-103 REV. 0

PEACHTREE CREEK SOUTH FORK
RELIEF STORAGE AND PUMPING STATION

CITY OF ATLANTA
DEPARTMENT of WATERSHED MANAGEMENT