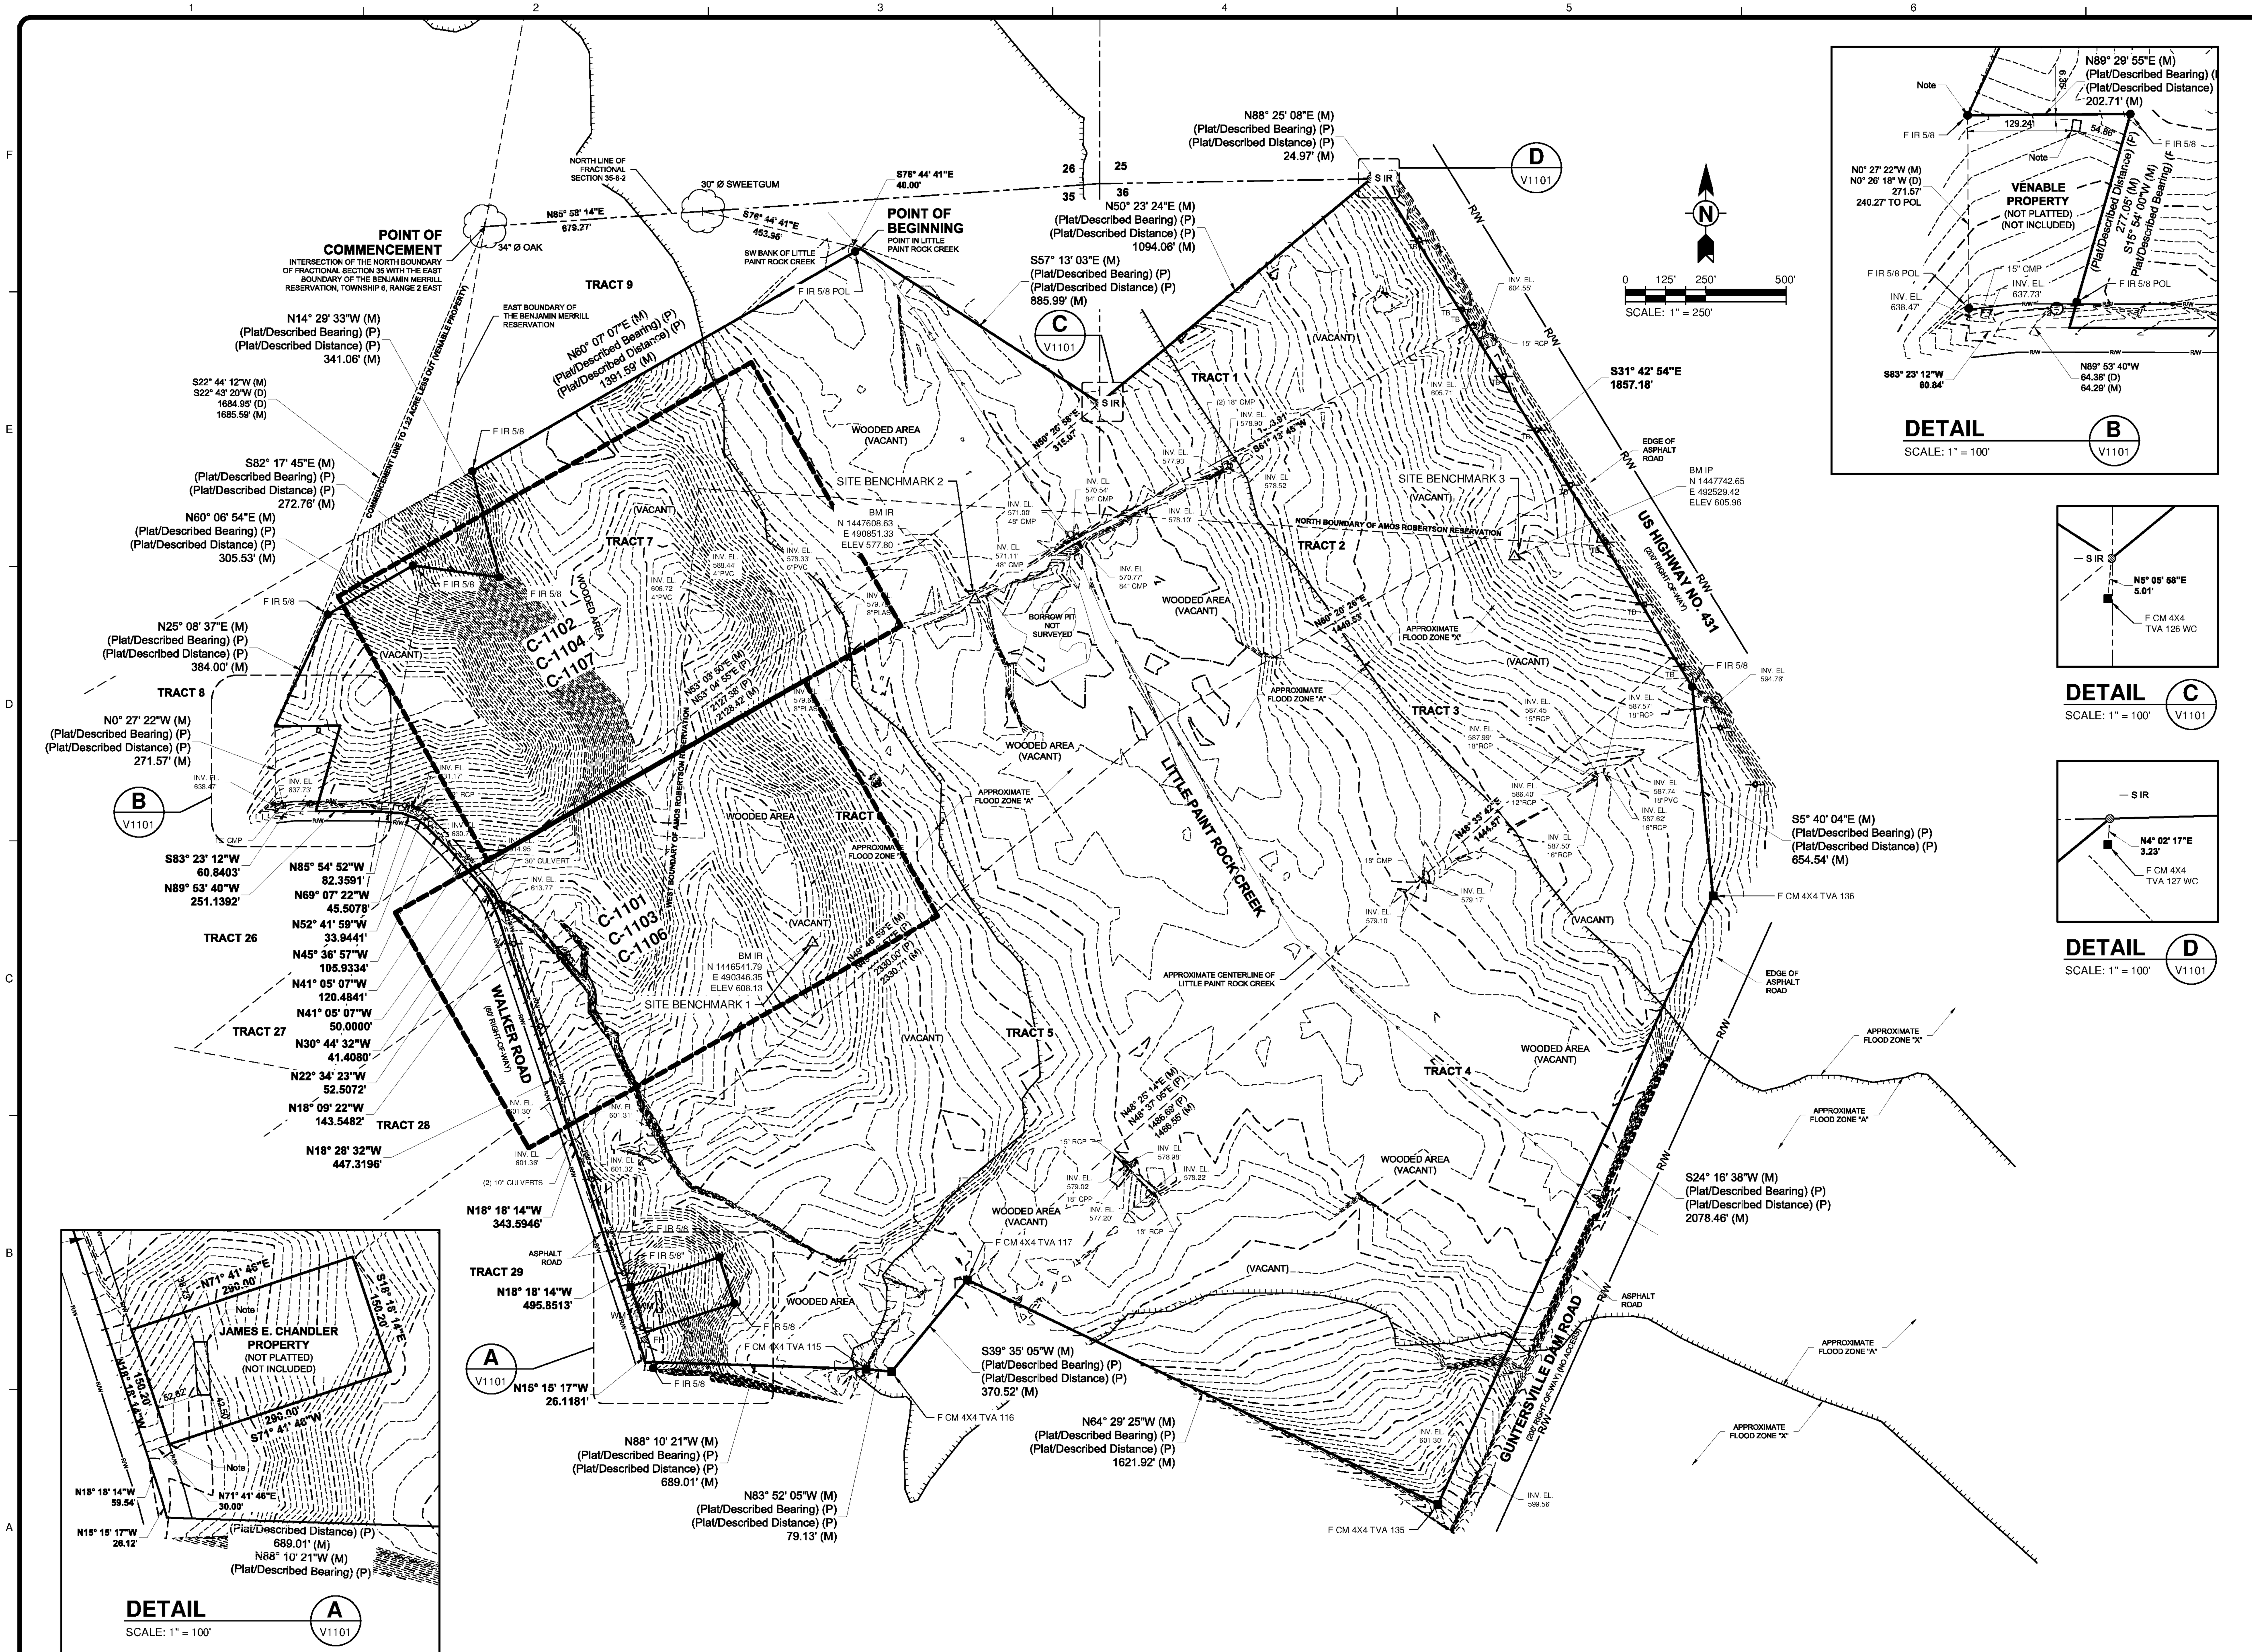

10/1/2014 1:26:05 PM - \\ERS181FS1\PROJECTS\IER\11740\200-11740-10003\CAD\SHEETFILES\TREATMENT PLANT\WTP-V-1101 EXISTING CONDITIONS.DWG - REYES, HECTOR

ABBREVIATIONS

ANT	ANTENNA
BM	BENCHMARK
CO	CLEANOUT
CONC	CONCRETE
CM	CONCRETE MONUMENT
CMP	CORREGATED METAL PIPE
CPP	CORREGATED PLASTIC PIPE
(D)	AS DESCRIBED
DI	DRAINAGE INLET
DIP	DUCTILE IRON PIPE
DH	DRILL HOLE
EB	ELECTRIC RISER
ELEC	ELECTRIC
EM	ELECTRIC METER
ET	ELECTRIC TRANSFORMER
F	FOUND
FF	FINISHED FLOOR
FH	FIRE HYDRANT
FO	FIBER OPTIC
G	GAS
GM	GAS METER
GV	GAS VALVE
INV	INVERT
IP	IRON PIPE
IR	IRON ROD
IRRV	IRRIGATION VALVE
JBL	JURISDICTIONAL BOUNDARY LINE
(M)	MEASURED
MB	MAILBOX
MH	MANHOLE
MW	MONITORING WELL
ND	NAIL & DISK
NL	NAIL
OE	OVERHEAD UTILITY LINES
OR	OFFICIAL RECORDS
P	POST
(P)	PER PLAT
PB	PLAT BOOK
PG	PAGE
PK	PK NAIL
RCP	REINFORCED CONC PIPE
RR	RAILROAD
RW	RECLAIMED WATER
S	SET
SC	SECTION CORNER
SH	SPRINKLER HEAD
SPIG	WATER SPIGOT
SS	SANITARY SEWER
ST	STORM SEWER
SV	SANITARY SEWER VALVE
TB	TELEPHONE RISER
TEL	TELEPHONE
TP	TRAVERSE POINT
TSC	TRAFFIC SIGNAL CONTROL
TSP	TRAFFIC SIGNAL POLE
TV	CABLE TELVISION
UE	UNDERGROUND UTILITY LINES
W	WATER
WH	WOODEN HUB
WM	WATER METER
WV	WATER VALVE
XC	X CUT

LEGEND

BENCHMARK
NAIL & DISK
TRAVERSE POINT
FOUND IRON (TYPE)
SET IRON (TYPE)
FOUND MONUMENT (TYPE)
SET MONUMENT (TYPE)
SECTION CORNER
CLEANOUT
DECIDUOUS TREE
ELECTRIC TRANSFORMER
EVERGREEN TREE
FIRE HYDRANT
FLAG (AS SHOWN)
GUY ANCHOR
LIGHT POLE
MAIL BOX
PALM TREE
POST
SATELITE DISH
SPIGOT
SPRINKLER HEAD
TRAFFIC SIGN
UTILITY MARKER (AS SHOWN)
UTILITY MANHOLE (AS SHOWN)
UTILITY METER (AS SHOWN)
UTILITY RISER (AS SHOWN)
UTILITY VALVE (AS SHOWN)
UTILITY POLE (AS SHOWN)
WELL

TETRA TECH
www.tetratech.com
101 QUALITY CIRCLE, SUITE 140
HUNTSVILLE, ALABAMA 35806
PHONE: (256) 424-4077 FAX: (256) 424-4097

BID SET

10/24/14

MARK	DATE	DESCRIPTION	BY

HUNTSVILLE UTILITIES
SOUTHEAST WATER TREATMENT PLANT
EXISTING CONDITIONS

Project No.:	200-11740-10003
Designed By:	JRW
Drawn By:	WDV
Checked By:	JPT

V-1101

Copyright: Tetra Tech

Bar Measures 1 inch