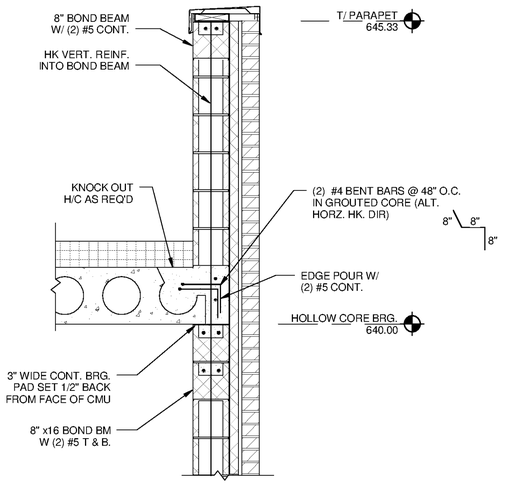

1 S-3103 HOLLOW CORE BEARING DETAIL
SCALE: 3/4" = 1'-0"

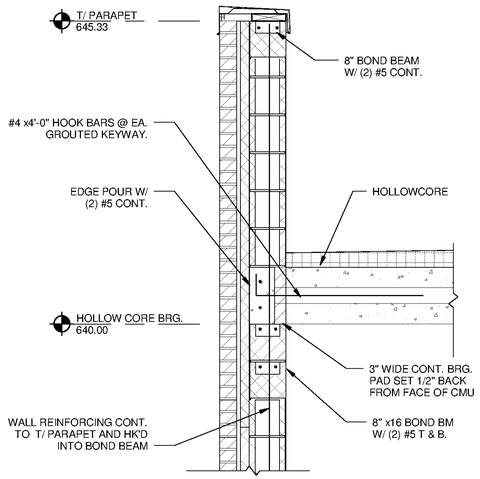

2 S-3103 HOLLOW CORE BEARING DETAIL
SCALE: 3/4" = 1'-0"

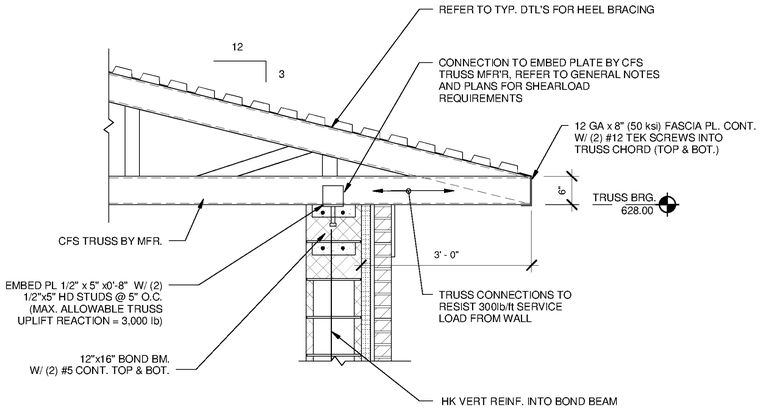

3 S-3103 TRUSS BRG. DETAIL
SCALE: 3/4" = 1'-0"

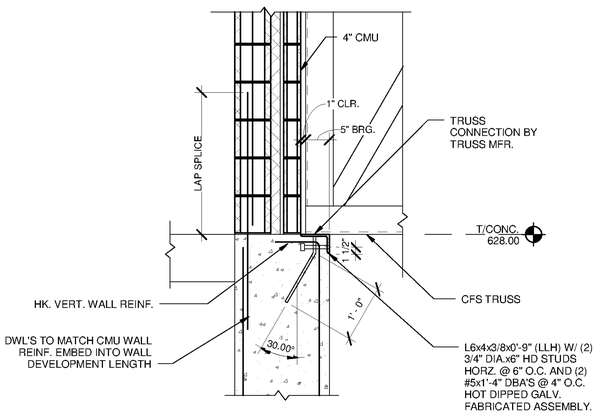

4 S-3301 TRUSS BEARING DETAIL
SCALE: 3/4" = 1'-0"

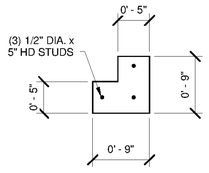

(MAX. UPLIFT REACTION = 5,000lb)

5 HIP TRUSS EMBED
SCALE: 1" = 1'-0"

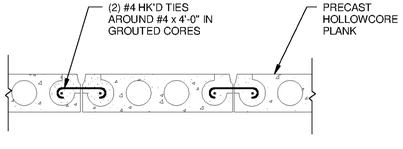

A S-3103 HOLLOW CORE JOINT TIE DETAIL
SCALE: 1/2" = 1'-0"

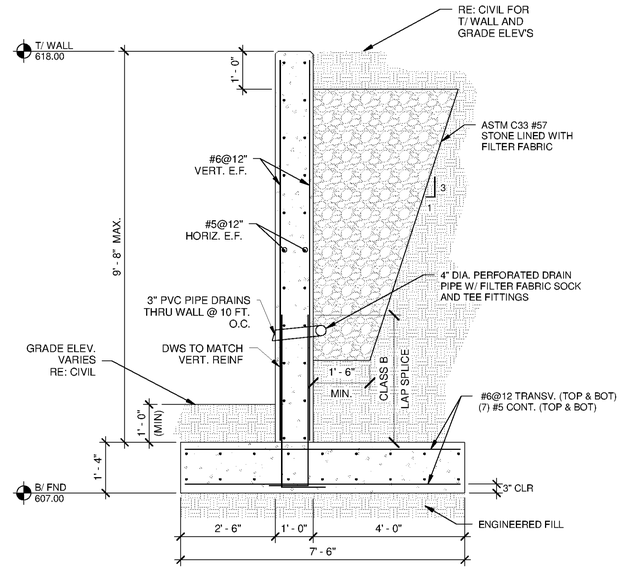

NOTE: REFER TO TYP DTL'S ON S-9502 FOR JOINT SPACING

6 S-3101 RETAINING WALL DETAIL
SCALE: 1/2" = 1'-0"

TETRA TECH
www.tetratech.com
101 QUALITY CIRCLE, SUITE 140
HUNTSVILLE, ALABAMA 35806
PHONE: (256) 424-4077 FAX: (256) 424-4097

BID SET

ALABAMA LICENSED PROFESSIONAL ENGINEER No. 30159-E CHRISTOPHER M. GOLDMAN
10/5/17

MARK	DATE	DESCRIPTION	BY

HUNTSVILLE UTILITIES
SOUTHEAST WATER TREATMENT PLANT

GAC/BAC FILTERS & PIPE GALLERY SECTIONS AND DETAILS

Project No.:	200-11740-10003
Designed By:	Designer
Drawn By:	Author
Checked By:	Checker

S-3305

Copyright: Tetra Tech

Bar Measures 1 inch

10/1/2014 4:20:25 PM C:\Users\brent.fox\Documents\WTP-11740-S-GACBAC_brent.fox.rvt