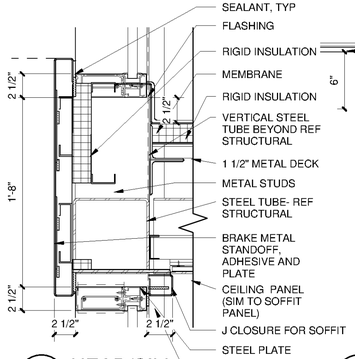

2 A-2404 HEAD/SILL
SCALE: 1 1/2" = 1'-0"

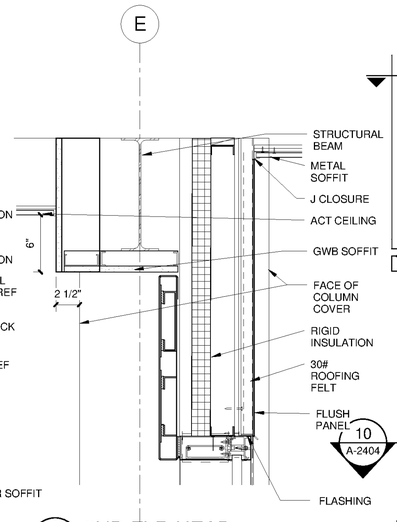

1 A-2404 2ND FLR HEAD
SCALE: 1 1/2" = 1'-0"

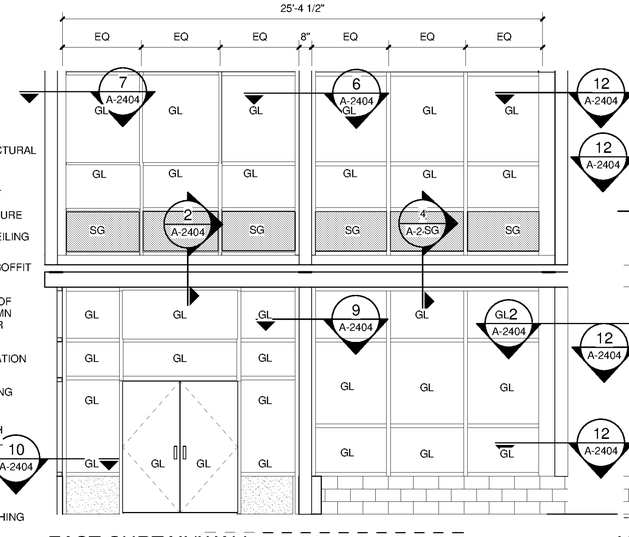

EAST CURTAINWALL
SCALE: 1/4" = 1'-0"

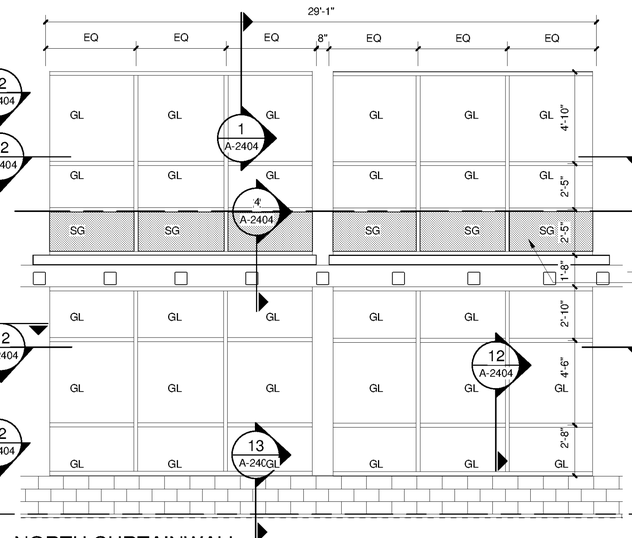

NORTH CURTAINWALL
SCALE: 1/4" = 1'-0"

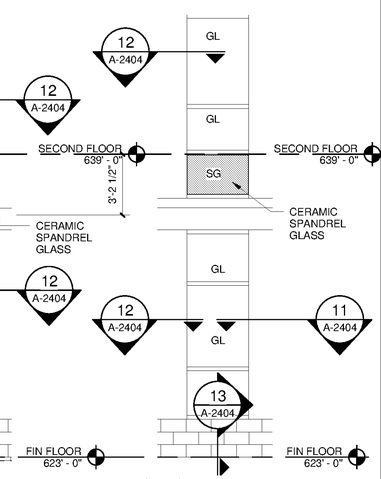

WEST CURTAINWALL
SCALE: 1/4" = 1'-0"

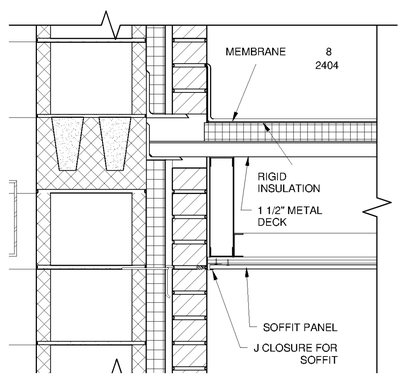

5 A-2303 CANOPY AT PLINTH
SCALE: 1 1/2" = 1'-0"

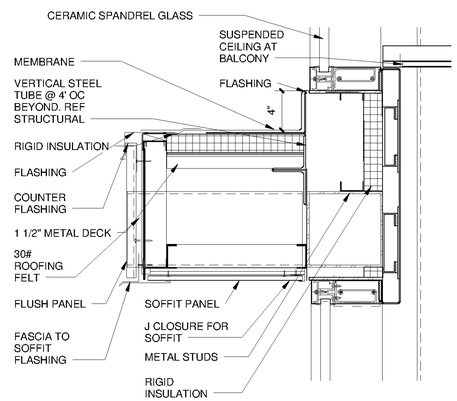

4 A-2303 CANOPY DETAIL
SCALE: 1 1/2" = 1'-0"

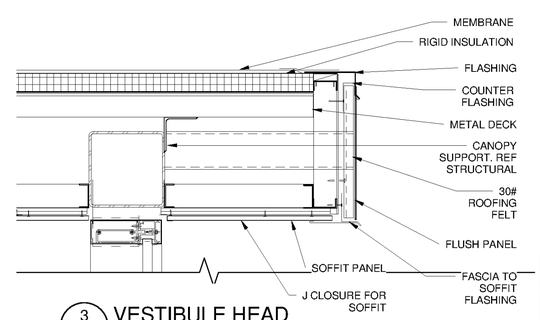

3 A-2404 VESTIBULE HEAD
SCALE: 1 1/2" = 1'-0"

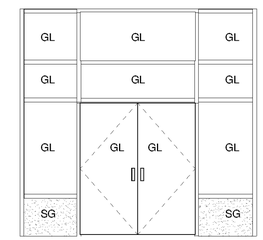

ENTRY VEST. M100 CURTAINWALL
SCALE: 1/4" = 1'-0"

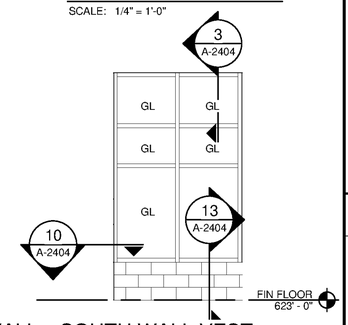

SOUTH WALL VEST.
SCALE: 1/4" = 1'-0"

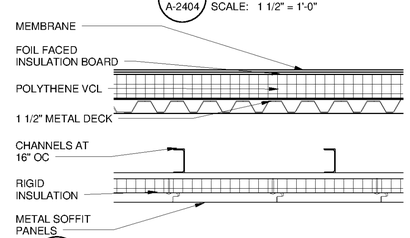

8 SECTION AT CANOPY
SCALE: 1 1/2" = 1'-0"

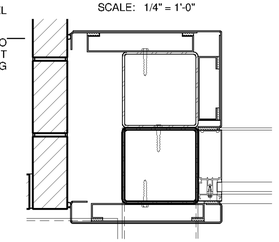

7 A-2401 JAMB AT MASONRY
SCALE: 1 1/2" = 1'-0"

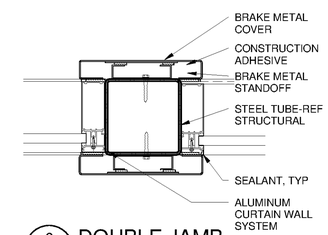

6 A-2404 DOUBLE JAMB
SCALE: 1 1/2" = 1'-0"

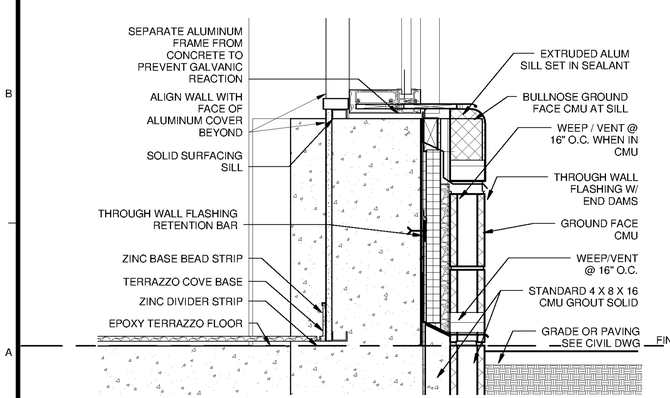

13 A-2404 SILL
SCALE: 1 1/2" = 1'-0"

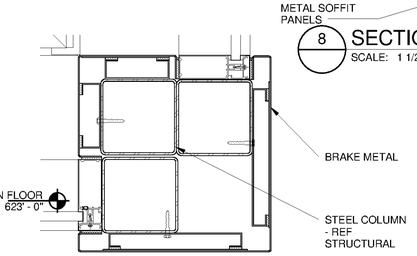

12 A-2404 CORNER
SCALE: 1 1/2" = 1'-0"

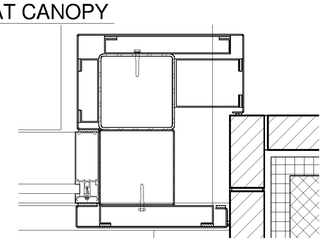

11 A-2404 JAMB AT NORTH WALL
SCALE: 1 1/2" = 1'-0"

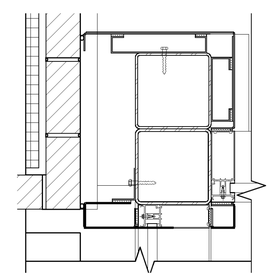

10 A-2404 JAMB AT MASONRY CORNER
SCALE: 1 1/2" = 1'-0"

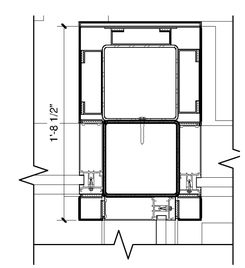

9 A-2404 3 JAMBS
SCALE: 1 1/2" = 1'-0"

TETRA TECH
www.tetratech.com
101 QUALITY CIRCLE, SUITE 140
HUNTSVILLE, ALABAMA 35806
PHONE: (256) 424-4077 FAX: (256) 424-4097

BID SET

STATE OF ALABAMA
J. QUINTIN BIAGI JR.
6512
REGISTERED ARCHITECT
10/24/14

MARK	DATE	DESCRIPTION	BY

HUNTSVILLE UTILITIES
SOUTHEAST WATER TREATMENT PLANT

ENLARGED VIEWS AND DETAILS

Project No.:	200-11740-10003
Designed By:	Q.BIAGI
Drawn By:	S.SWEARER
Checked By:	D.GALANTE

A-2404

Copyright: Tetra Tech

Bar Measures 1 inch

10/16/2014 2:58:25 PM C:\Users\Quintin.Biagi\Documents\WTP-11740-A-MAINPR_Quintin.Biagi.rvt