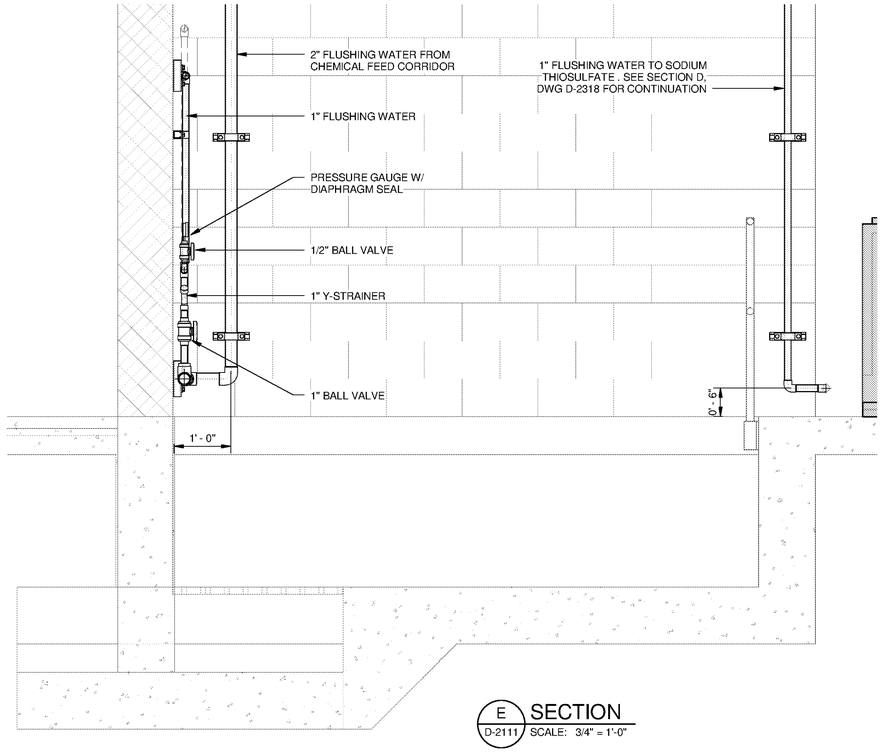

E SECTION
D-2111 SCALE: 3/4" = 1'-0"

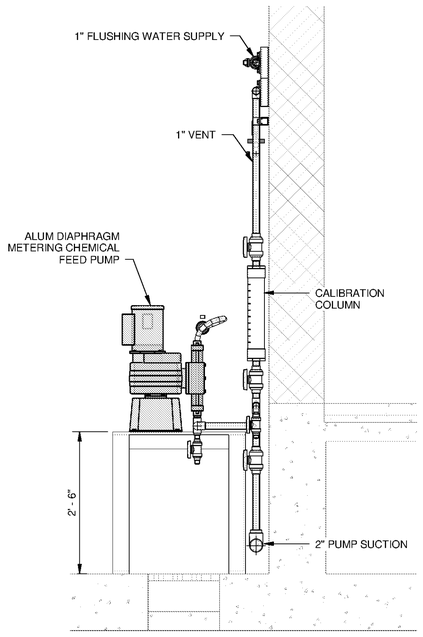

F SECTION
D-2111 SCALE: 3/4" = 1'-0"

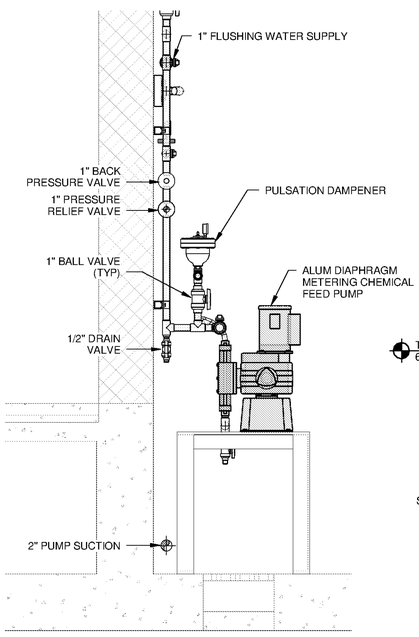

G SECTION
D-2111 SCALE: 3/4" = 1'-0"

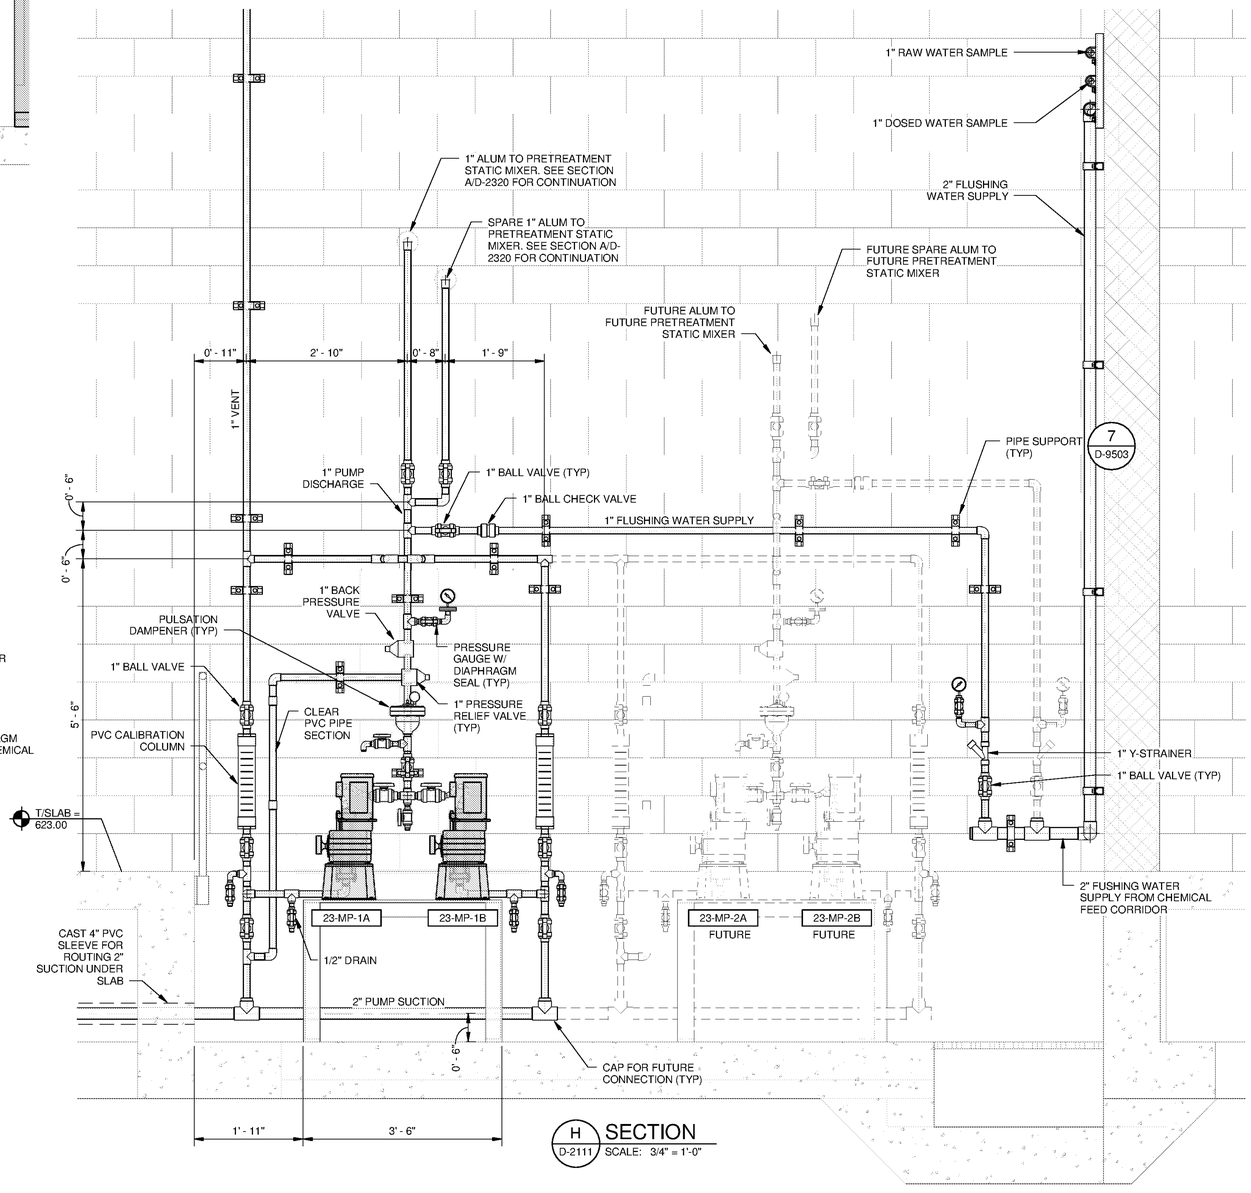

H SECTION
D-2111 SCALE: 3/4" = 1'-0"

TETRA TECH
www.tetratech.com
101 QUALITY CIRCLE, SUITE 140
HUNTSVILLE, ALABAMA 35806
PHONE: (256) 424-4077 FAX: (256) 424-4097

BID SET

ALABAMA LICENSED PROFESSIONAL ENGINEER CHRISTIAN P. TANNER 10126

MARK	DATE	DESCRIPTION	BY

HUNTSVILLE UTILITIES
SOUTHEAST WATER TREATMENT PLANT

ALUM BULK STORAGE & FEED SYSTEM SECTIONS

Project No.:	200-11740-10003
Designed By:	JCB
Drawn By:	JTE
Checked By:	JPT

D-2310

Copyright: Tetra Tech

Bar Measures 1 inch

10/17/2014 4:39:21 PM C:\Users\jon.evans\Desktop\Active Projects\Revit\WTP-11740-D-MAINPR_jon.evans.rvt