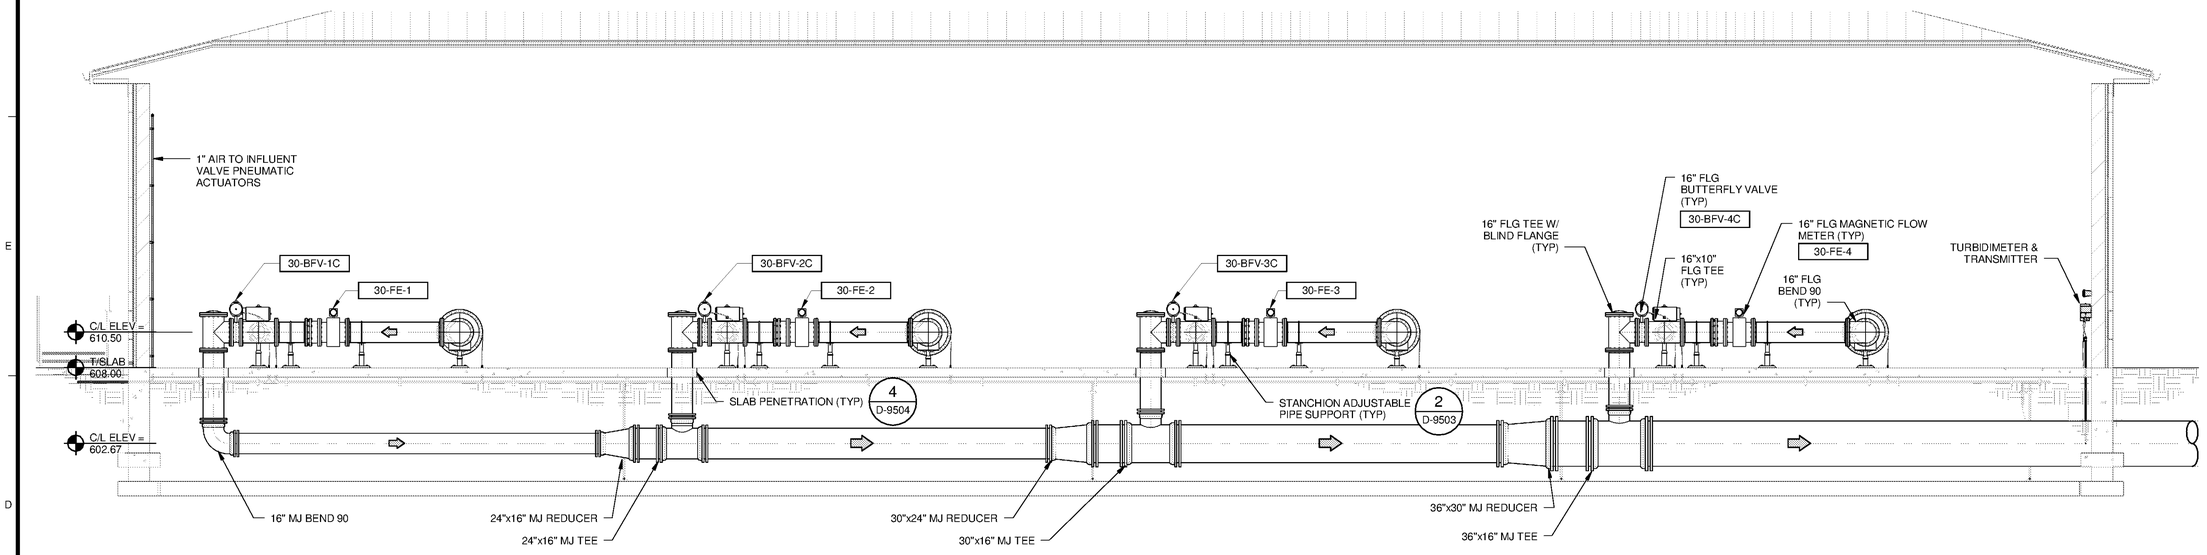

A D-3101 SECTION
SCALE: 3/16" = 1'-0"

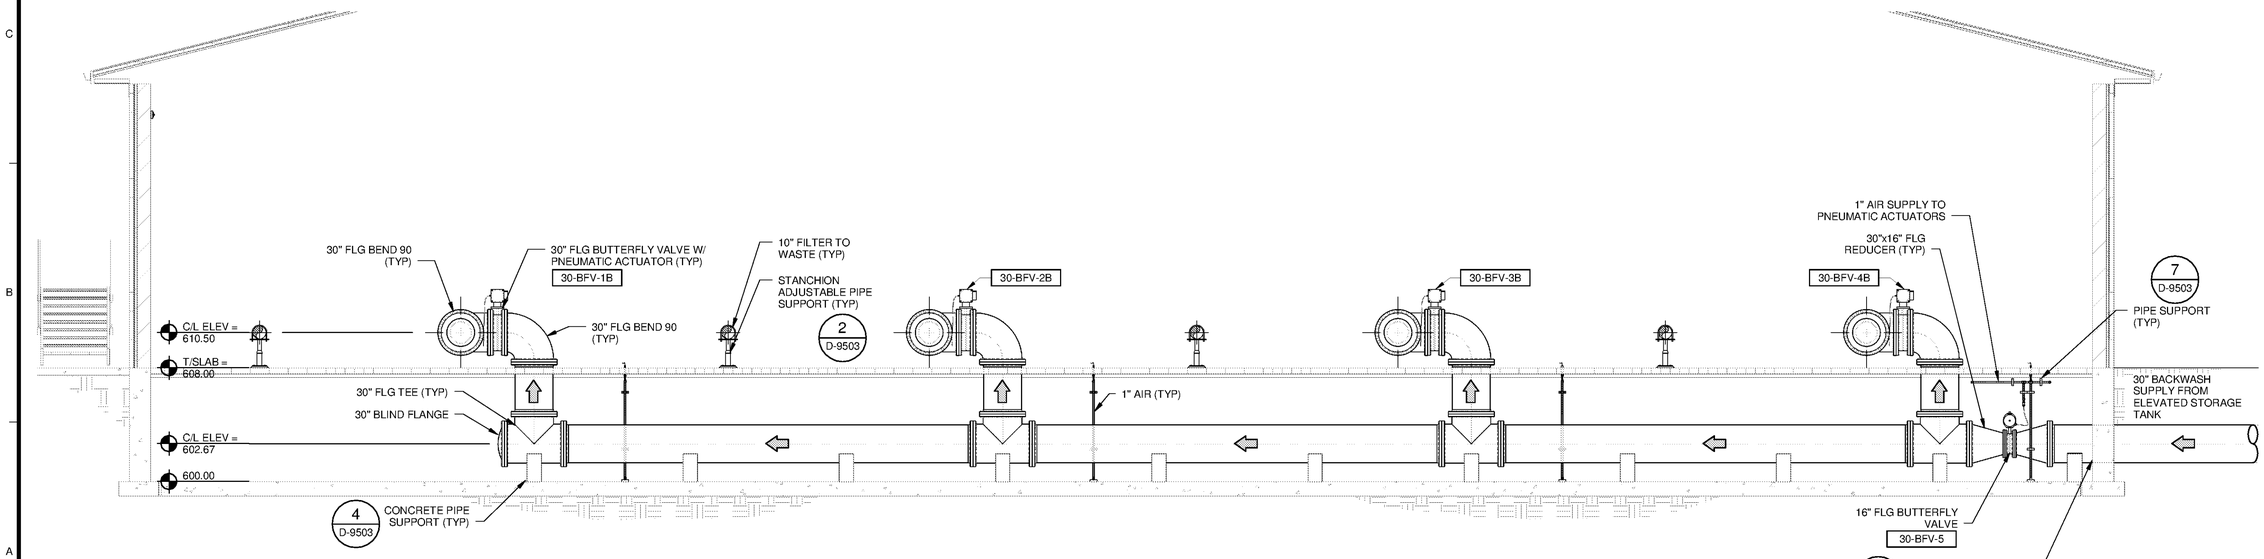

B D-3101 SECTION
SCALE: 3/16" = 1'-0"

TETRA TECH
www.tetratech.com
101 QUALITY CIRCLE, SUITE 140
HUNTSVILLE, ALABAMA 35806
PHONE: (256) 424-4077 FAX: (256) 424-4097

BID SET

ALABAMA LICENSED PROFESSIONAL ENGINEER JONATHAN P. EVANS 10126

MARK	DATE	DESCRIPTION	BY

HUNTSVILLE UTILITIES
SOUTHEAST WATER TREATMENT PLANT

GAC/BAC FILTERS & PIPE GALLERY SECTIONS

Project No.:	200-11740-10003
Designed By:	JPT
Drawn By:	RLM
Checked By:	JEC

D-3301

Copyright: Tetra Tech

Bar Measures 1 inch

10/17/2014 4:27:39 PM C:\Users\jon.evans\Desktop\Active Projects\Revit\WTP-11740-D-GACBAC_jon.evans.rvt