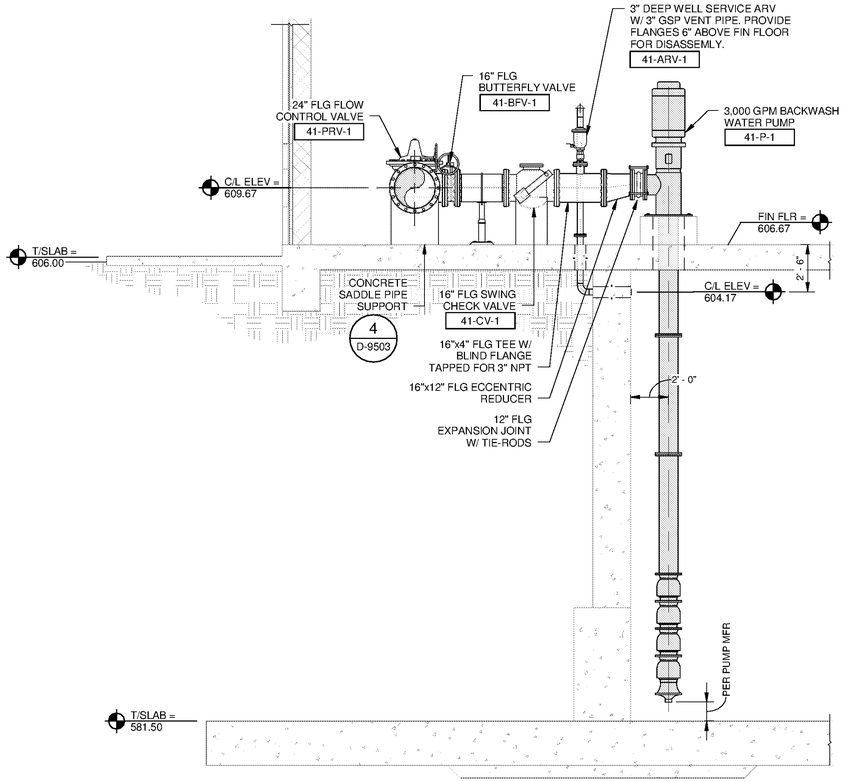

H SECTION
D-4104 SCALE: 1/4" = 1'-0"

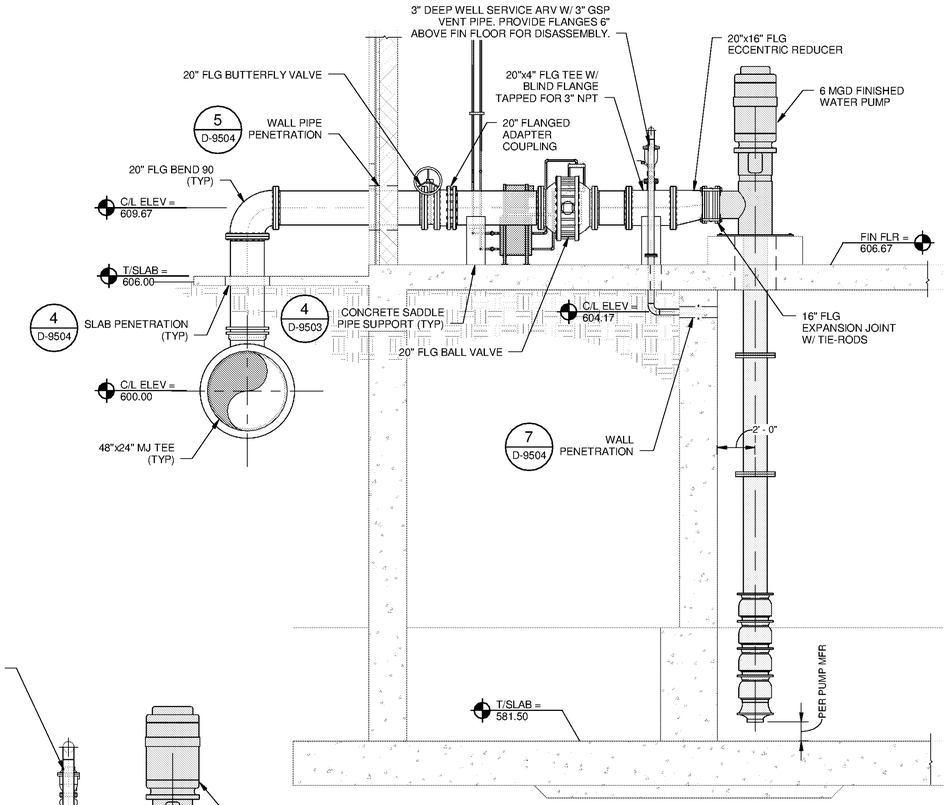

K SECTION
D-4104 SCALE: 1/4" = 1'-0"

NOTE:
THIS VIEW TYPICAL FOR PUMPS 42-P-1 AND 42-P-2. SEE PLAN FOR VALVE AND EQUIPMENT TAG NUMBERS.

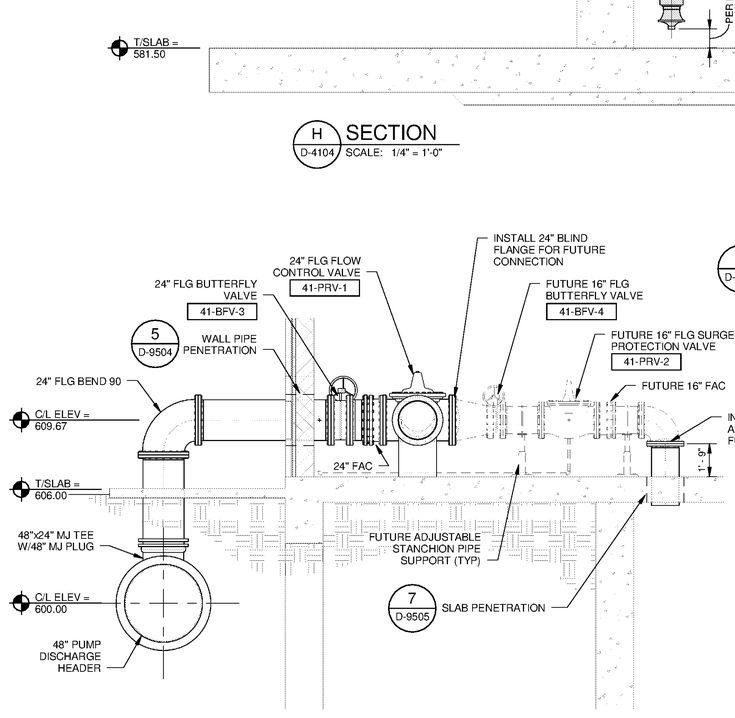

J SECTION
D-4104 SCALE: 1/4" = 1'-0"

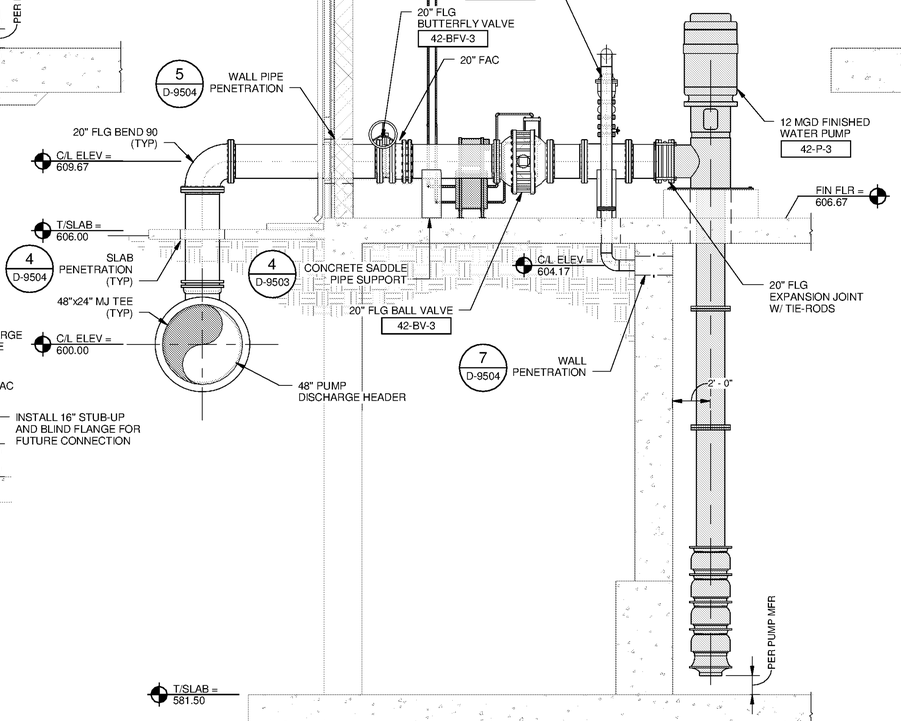

L SECTION
D-4104 SCALE: 1/4" = 1'-0"

TETRA TECH
www.tetratech.com
101 QUALITY CIRCLE, SUITE 140
HUNTSVILLE, ALABAMA 35806
PHONE: (256) 424-4077 FAX: (256) 424-4097

BID SET

ALABAMA LICENSED PROFESSIONAL ENGINEER JONATHAN P. CRAWFORD 10126 10/17/14

MARK	DATE	DESCRIPTION	BY

HUNTSVILLE UTILITIES
SOUTHEAST WATER TREATMENT PLANT

FINISHED WATER PUMP STATION SECTIONS

Project No.:	200-11740-10003
Designed By:	JPT
Drawn By:	RLM
Checked By:	JEC

D-4303

Copyright: Tetra Tech

Bar Measures 1 inch

10/17/2014 4:24:29 PM C:\Users\jon.evans\Desktop\Active Projects\Revit\WTP-11740-D-FINWTR_jon.evans.rvt