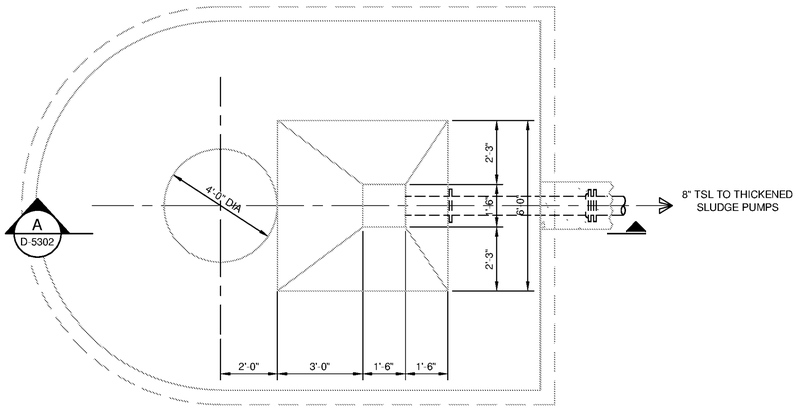

PLAN

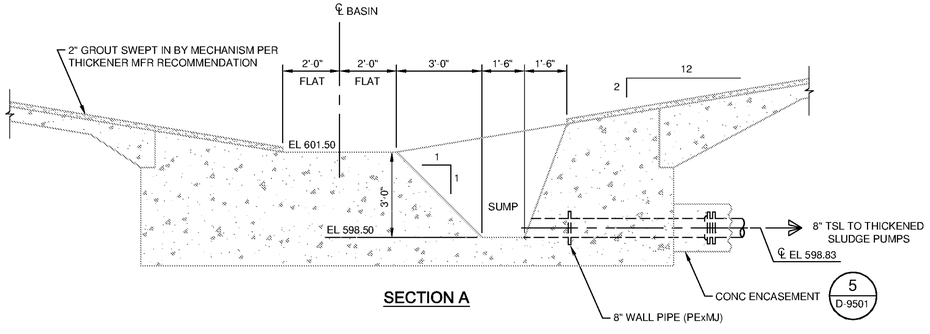

SECTION A

1 D-5102 BASIN PIER & SLUDGE SUMP DETAIL
SCALE: 3/8"=1'-0"

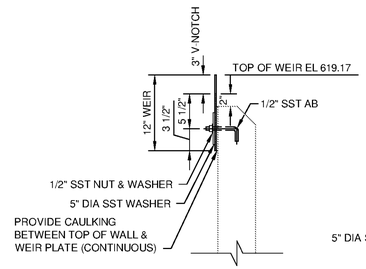

SECTION

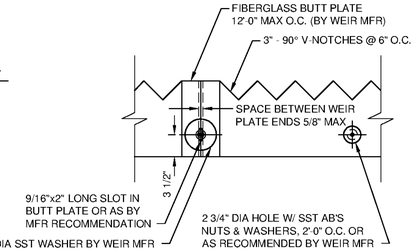

ELEVATION

2 D-5102 WEIR PLATE DETAIL
SCALE: 1"=1'-0"

TETRA TECH
www.tetratech.com
101 QUALITY CIRCLE, SUITE 140
HUNTSVILLE, ALABAMA 35806
PHONE: (256) 424-4077 FAX: (256) 424-4097

BID SET

ALABAMA LICENSED PROFESSIONAL ENGINEER CHRISTIAN P. GRUNDER 10126 19

MARK	DATE	DESCRIPTION	BY

HUNTSVILLE UTILITIES
SOUTHEAST WATER TREATMENT PLANT

SLUDGE THICKENER EQUIPMENT SECTIONS & DETAILS

Project No.:	200-11740-10003
Designed By:	SGN
Drawn By:	SGN
Checked By:	JPT

D-5302

Copyright: Tetra Tech

Bar Measures 1 inch

10/17/2014 3:48:18 PM - P:\IER\11740\200-11740-10003\CAD\SHEETFILES\TREATMENT PLANT\WTP D-5302 SLUDGE THICKENER EQUIPMENT SECTIONS & DETAILS.DWG - EVANS, JON