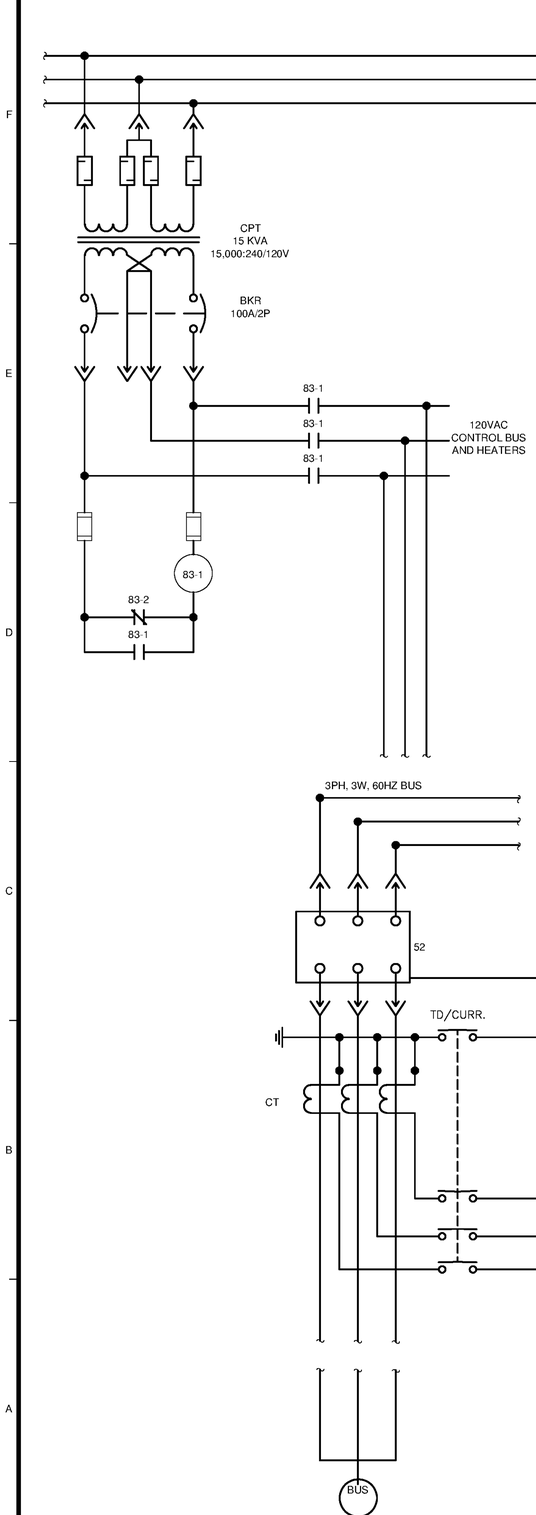

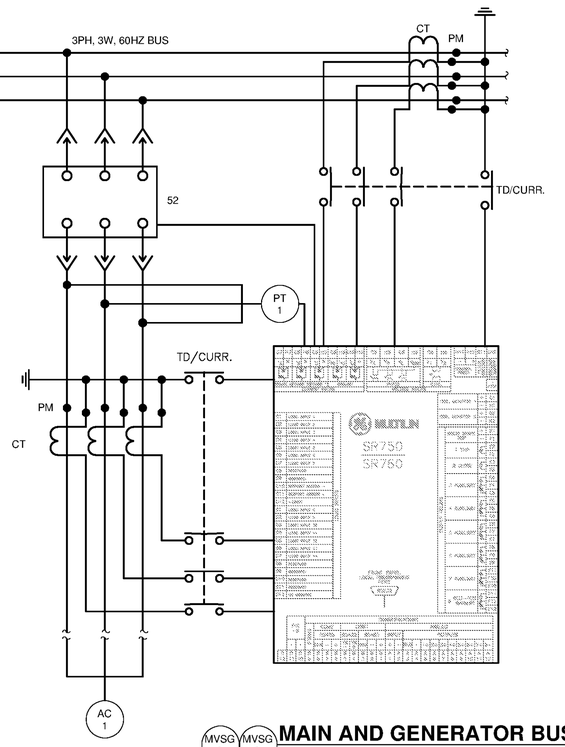

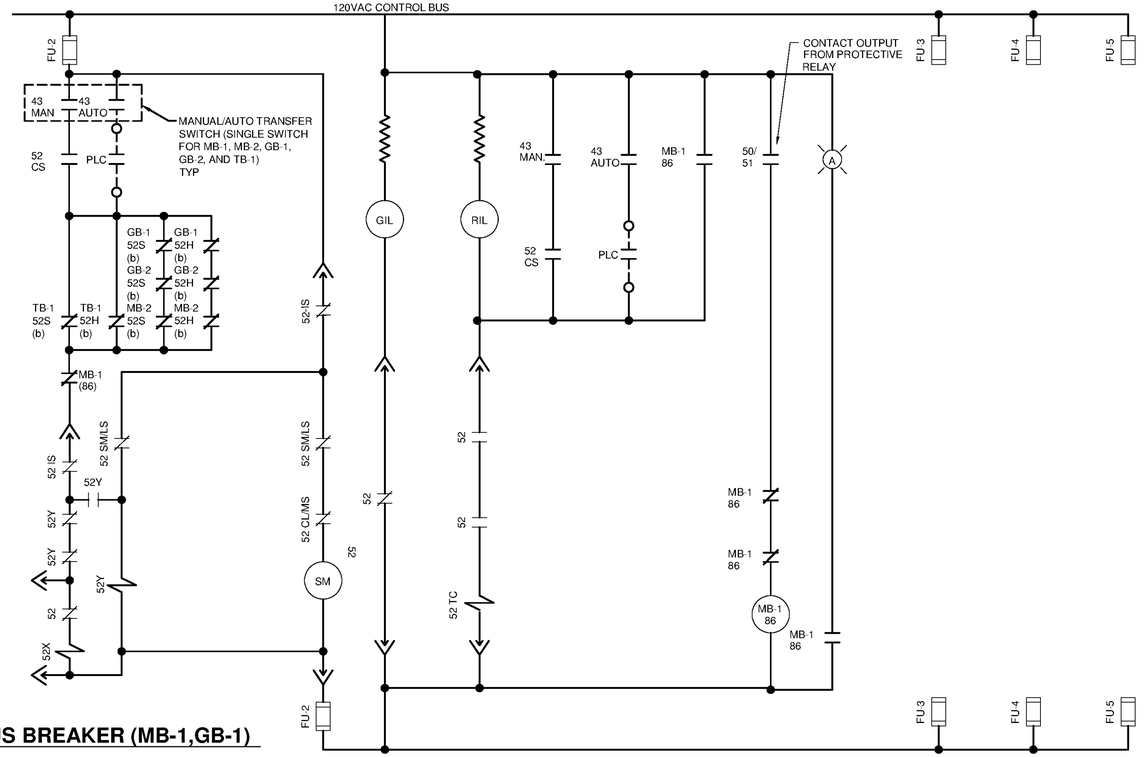

MVSG B MVSG D MAIN AND GENERATOR BUS BREAKER (MB-1,GB-1)

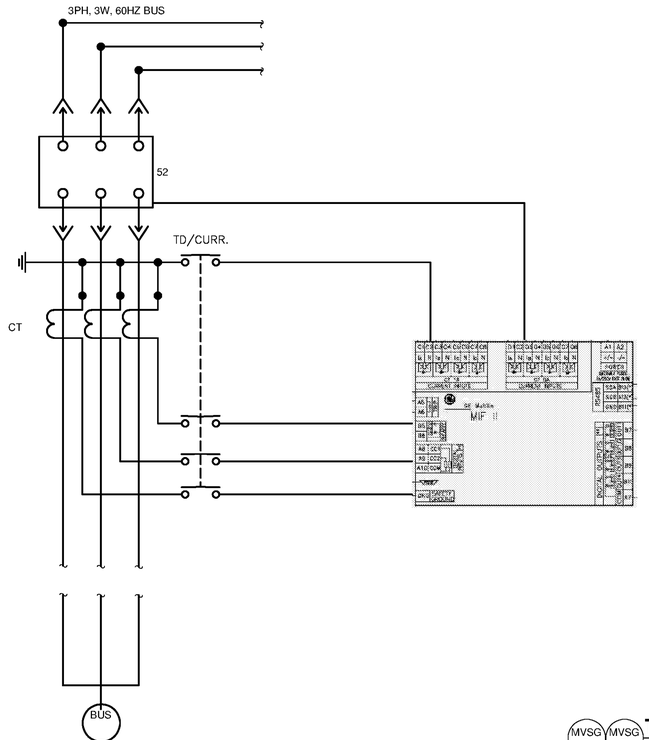

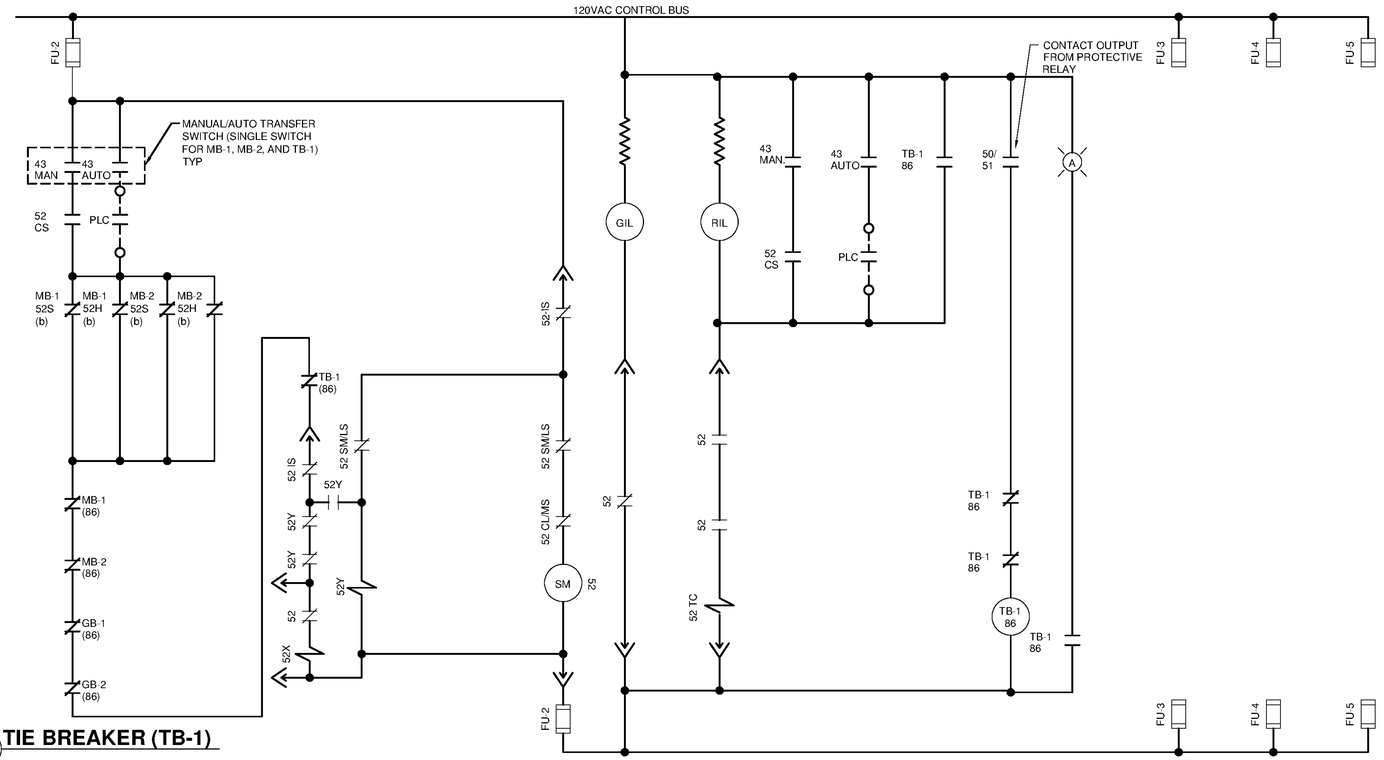

MVSG B MVSG D TIE BREAKER (TB-1)

TETRA TECH
www.tetratech.com
101 QUALITY CIRCLE, SUITE 140
HUNTSVILLE, ALABAMA 35806
PHONE: (256) 424-4077 FAX: (256) 424-4097

BID SET

ALABAMA LICENSED PROFESSIONAL ENGINEER No. 21939 19151K DAVID BRYAN ANDREW BURDETTE

MARK	DATE	DESCRIPTION	BY

HUNTSVILLE UTILITIES
SOUTHEAST WATER TREATMENT PLANT

WIRING SCHEMATICS

Project No.:	200-11740-10003
Designed By:	CSW
Drawn By:	TAC
Checked By:	DAB

E-0602

Copyright: Tetra Tech

Bar Measures 1 inch

10/17/2014 10:55:09 AM P:\IER\11740\200-11740-10003\CAD\SHEETFILES\TREATMENT PLANT\WTP-E-0602_E-0606 WIRING DIAGRAMS.DWG CALZARETTA, TIMOTHY