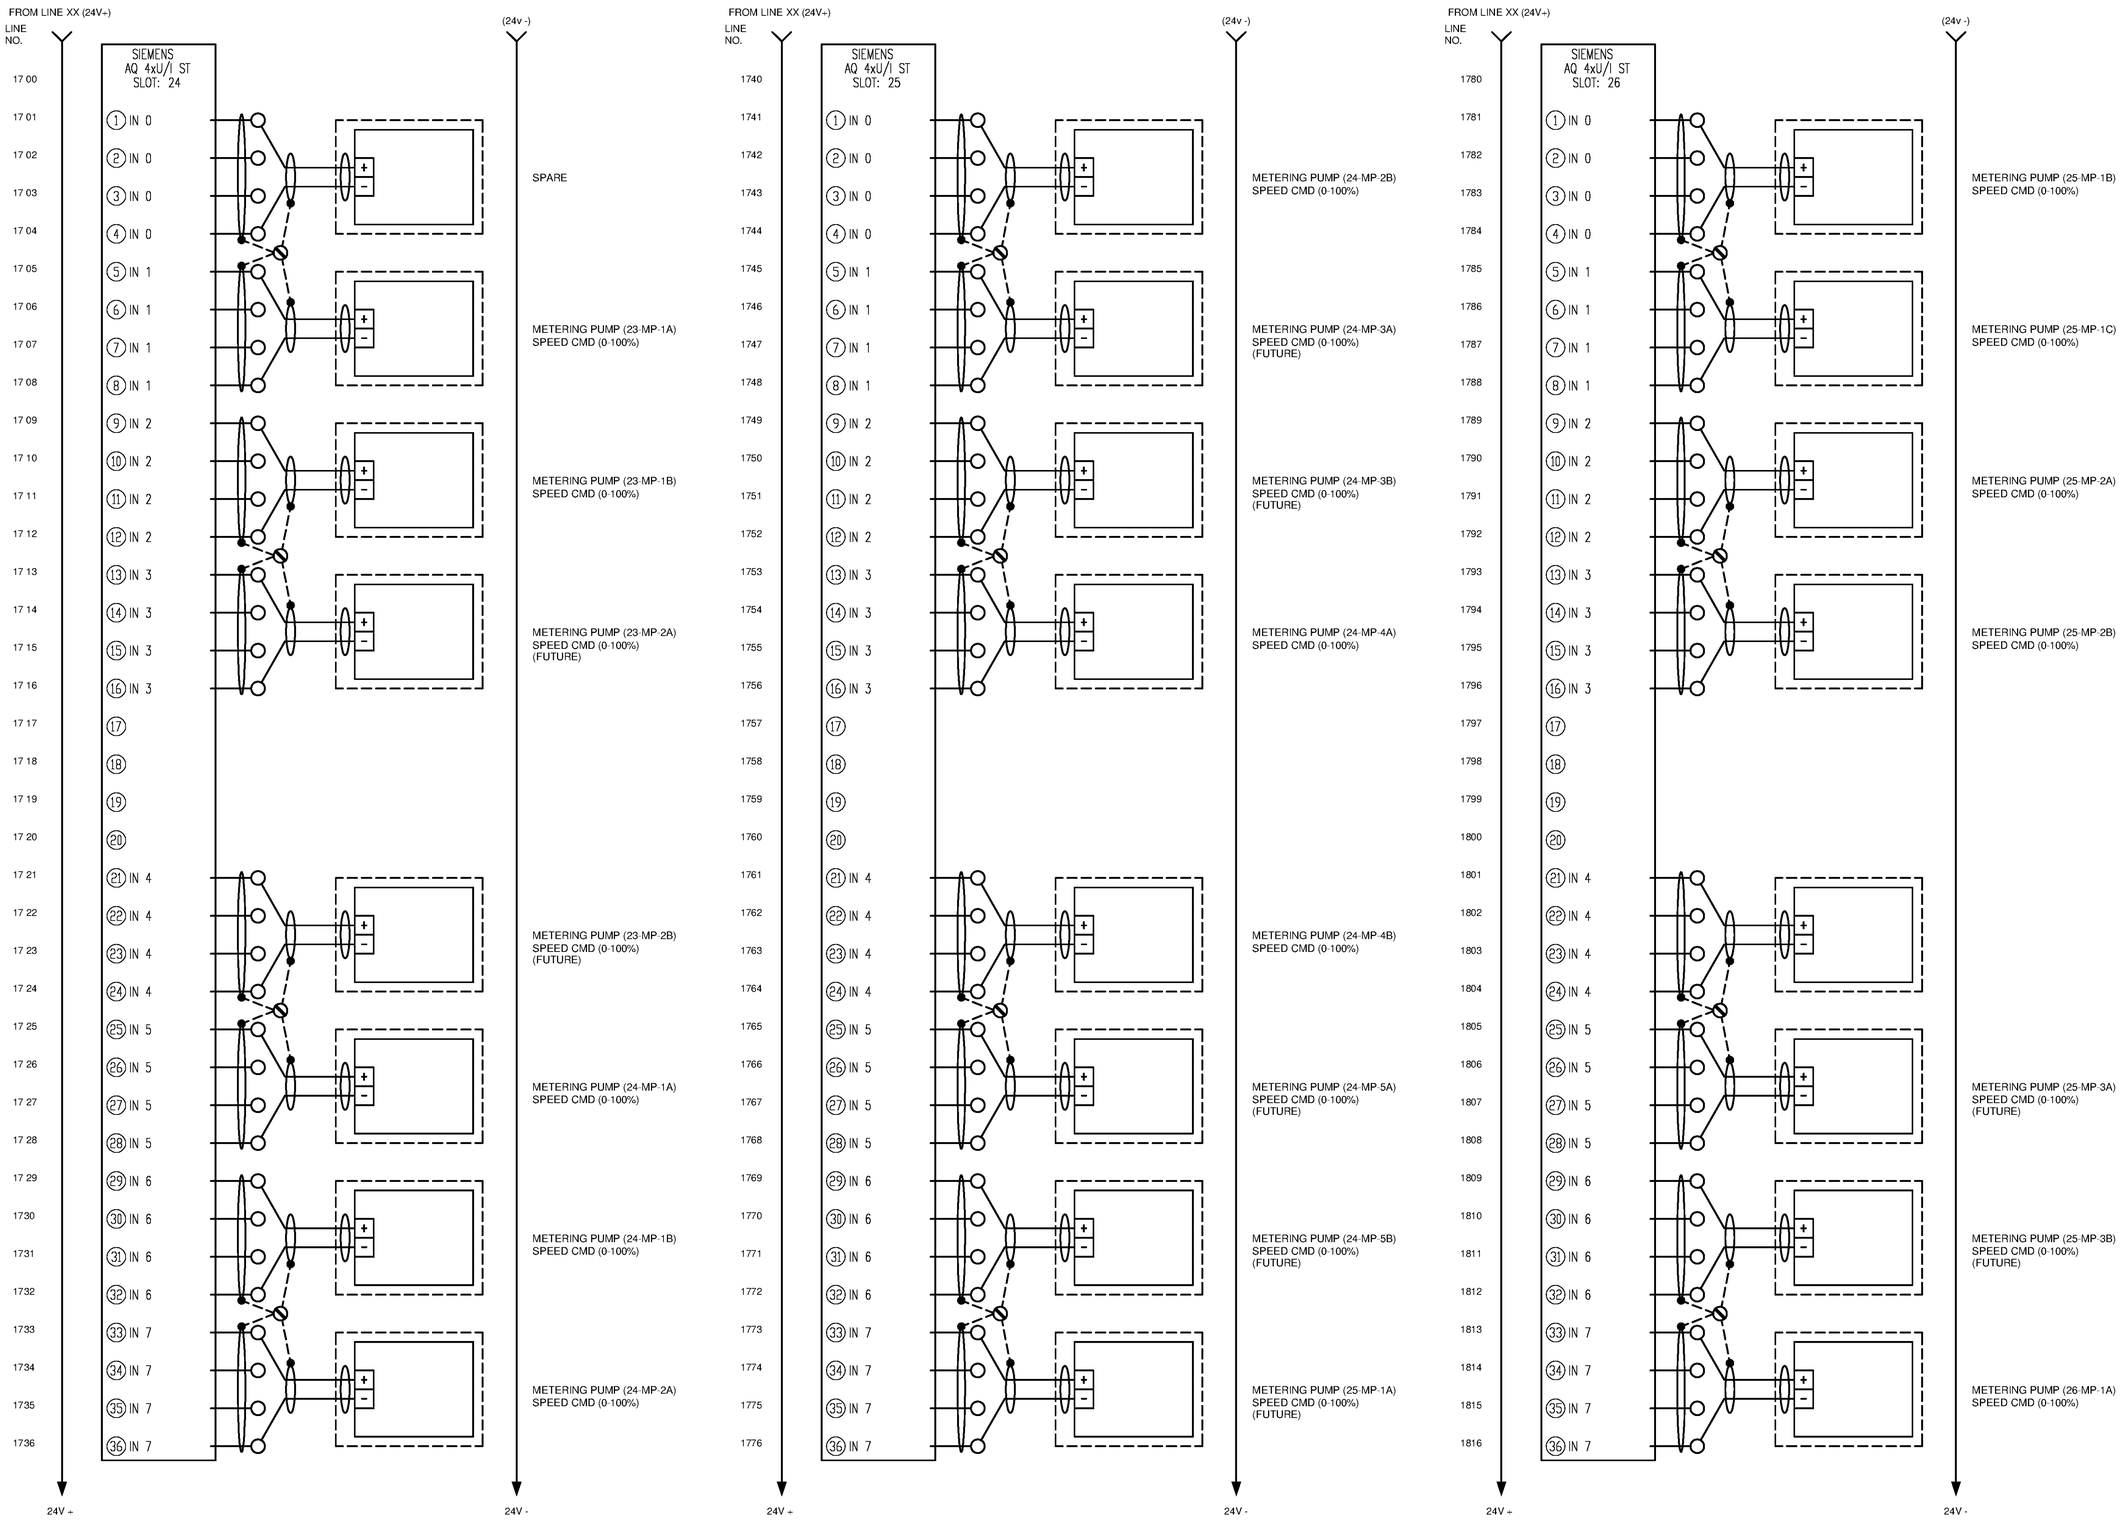

TETRA TECH

www.tetratech.com
101 QUALITY CIRCLE, SUITE 140
HUNTSVILLE, ALABAMA 35806
PHONE: (256) 424-4077 FAX: (256) 424-4097

BID SET

MARK	DATE	DESCRIPTION	BY

HUNTSVILLE UTILITIES
SOUTHEAST WATER TREATMENT PLANT

CONTROL PANEL
WTP-RCP-5

Project No.:	200-11740-10003
Designed By:	CSW
Drawn By:	CSW
Checked By:	DAB

I-8023

Copyright: Tetra Tech

Bar Measures 1 inch

10/17/2014 10:36:20 AM - P:\IER\11740\200-11740-10003\CAD\SHEETFILES\TREATMENT PLANT\WTP-I-8028-8029 CONTROL PANEL WTP-RCP-5.DWG - CALZARETTA, TIMOTHY